
LAPPSET®

DASH PARKOUR

ASENNUSOHJE
MONTERINGSANSVISNING
INSTALLATION INSTRUCTION
AUFBAUANLEITUNG
NOTICE D'INSTALLATION

DATE: 18.2.2020

081784M

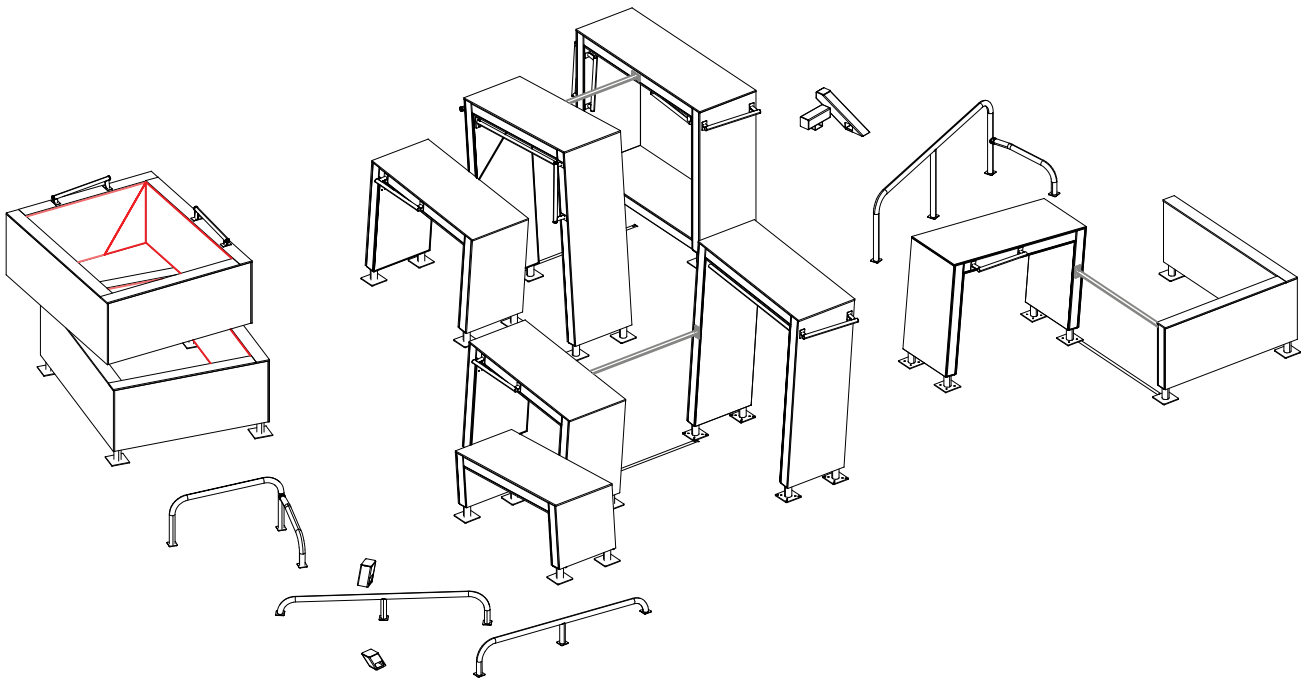

Copyright Lappset Group Ltd















LAPPSET®

DASH PARKOUR

081784M

DATE: 18.2.2020

3

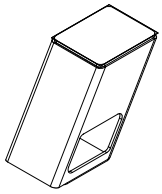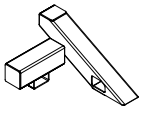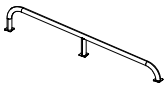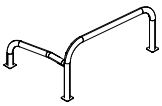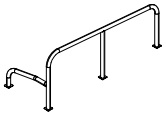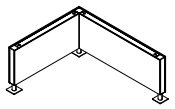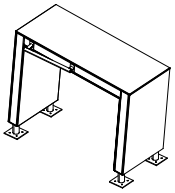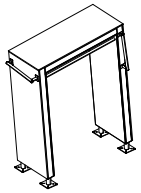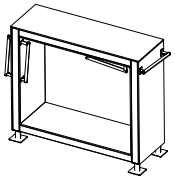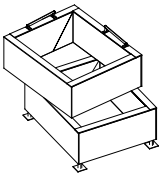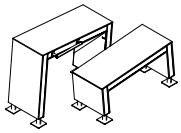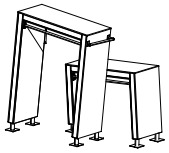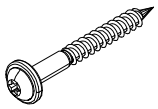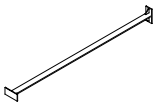081700M	PCS	081701M	PCS	081710M	PCS	081711M	PCS	081712M	PCS	081722M	PCS
	2		1		2		1		1		1
081731M	PCS	081732M	PCS	081733M	PCS	081734M	PCS	081735M	PCS	081737M	PCS
	1		1		1		1		1		1
900240	PCS	910328	PCS	910513	PCS		PCS		PCS		PCS
	24		1		2						
Ø8x70		L 1466		L 1466							
	PCS		PCS		PCS		PCS		PCS		PCS
	PCS		PCS		PCS		PCS		PCS		PCS
	PCS		PCS		PCS		PCS		PCS		PCS
	PCS		PCS		PCS		PCS		PCS		PCS


Copyright Lappset Group Ltd

LAPPSET®
DASH PARKOUR

081784M

DATE: 18.2.2020

4

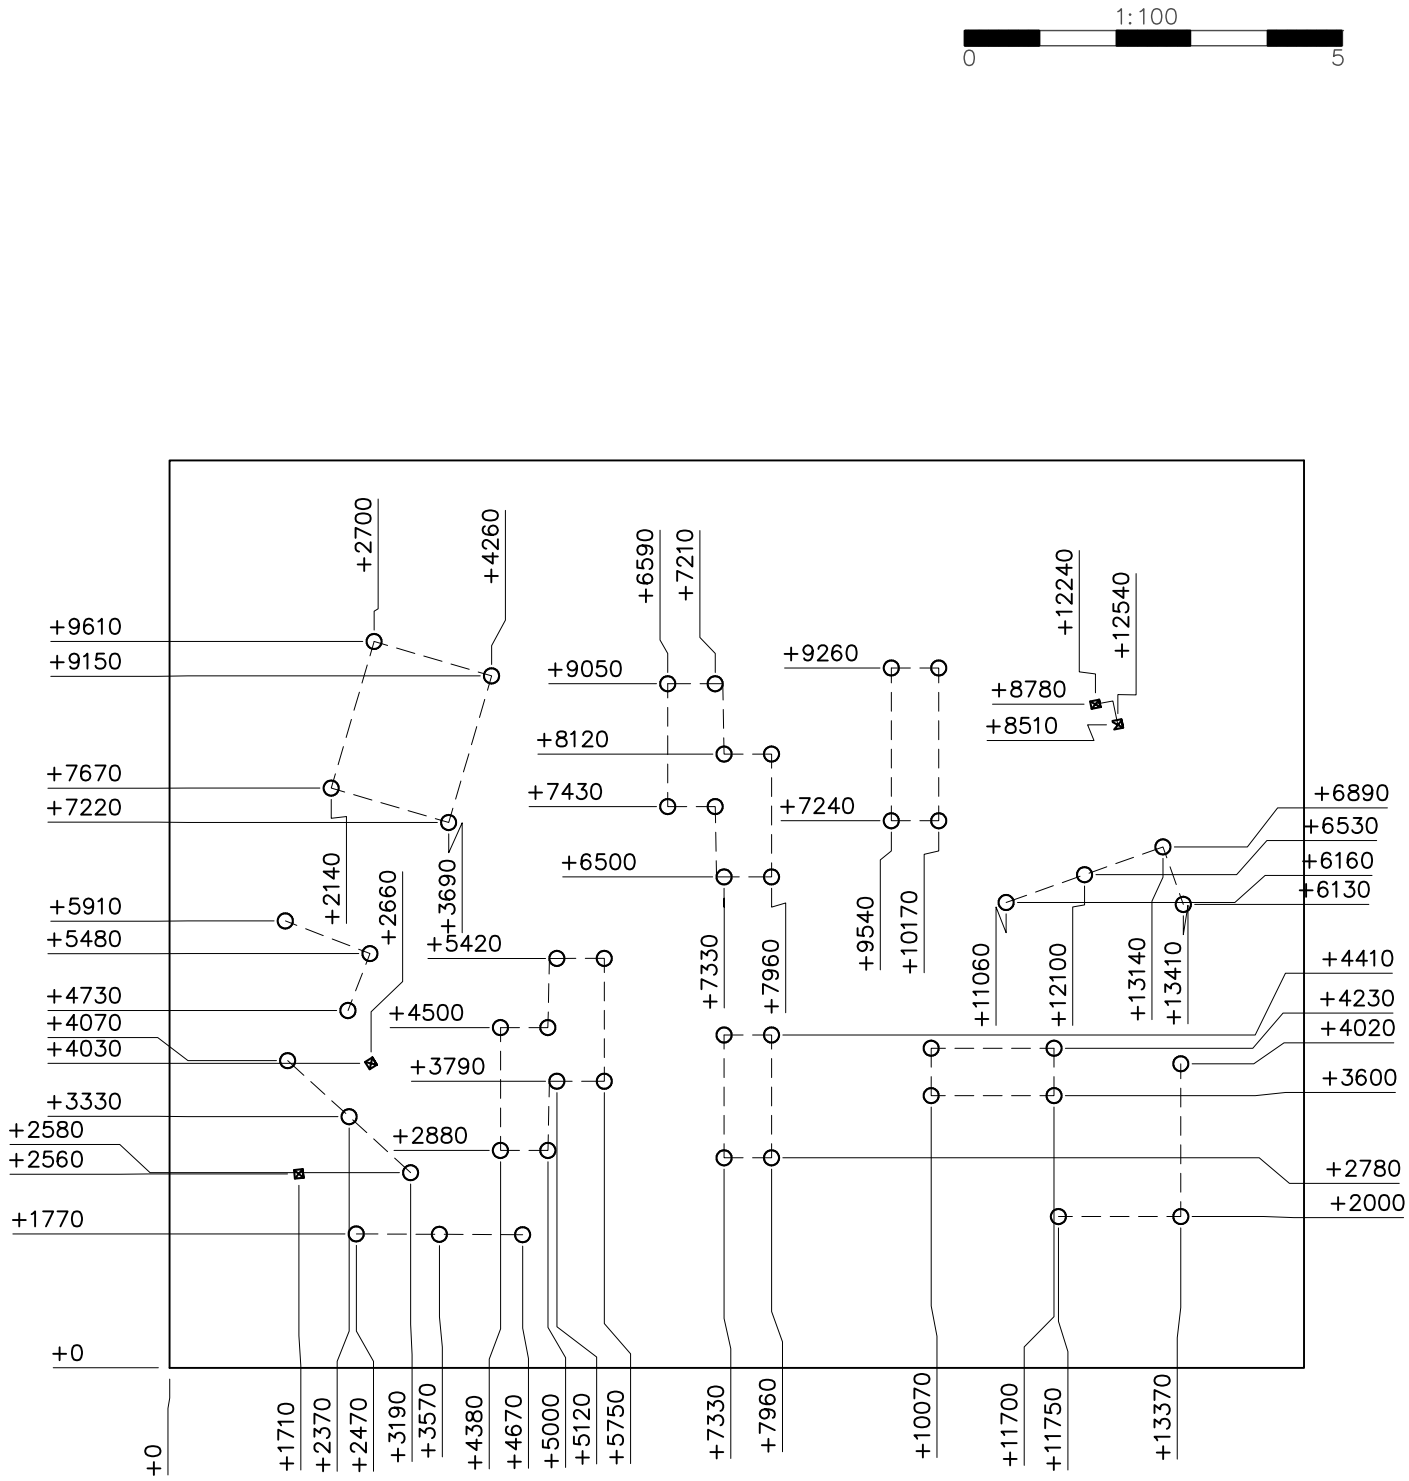

Copyright Lappset Group Ltd

LAPPSET®

DASH PARKOUR


081784M


DATE: 4.11.2021


5

EN/AS Impact Area 84.2 m2
Falling Space 148.5 m2
Max Falling Height 1500 mm

1:100
0 5

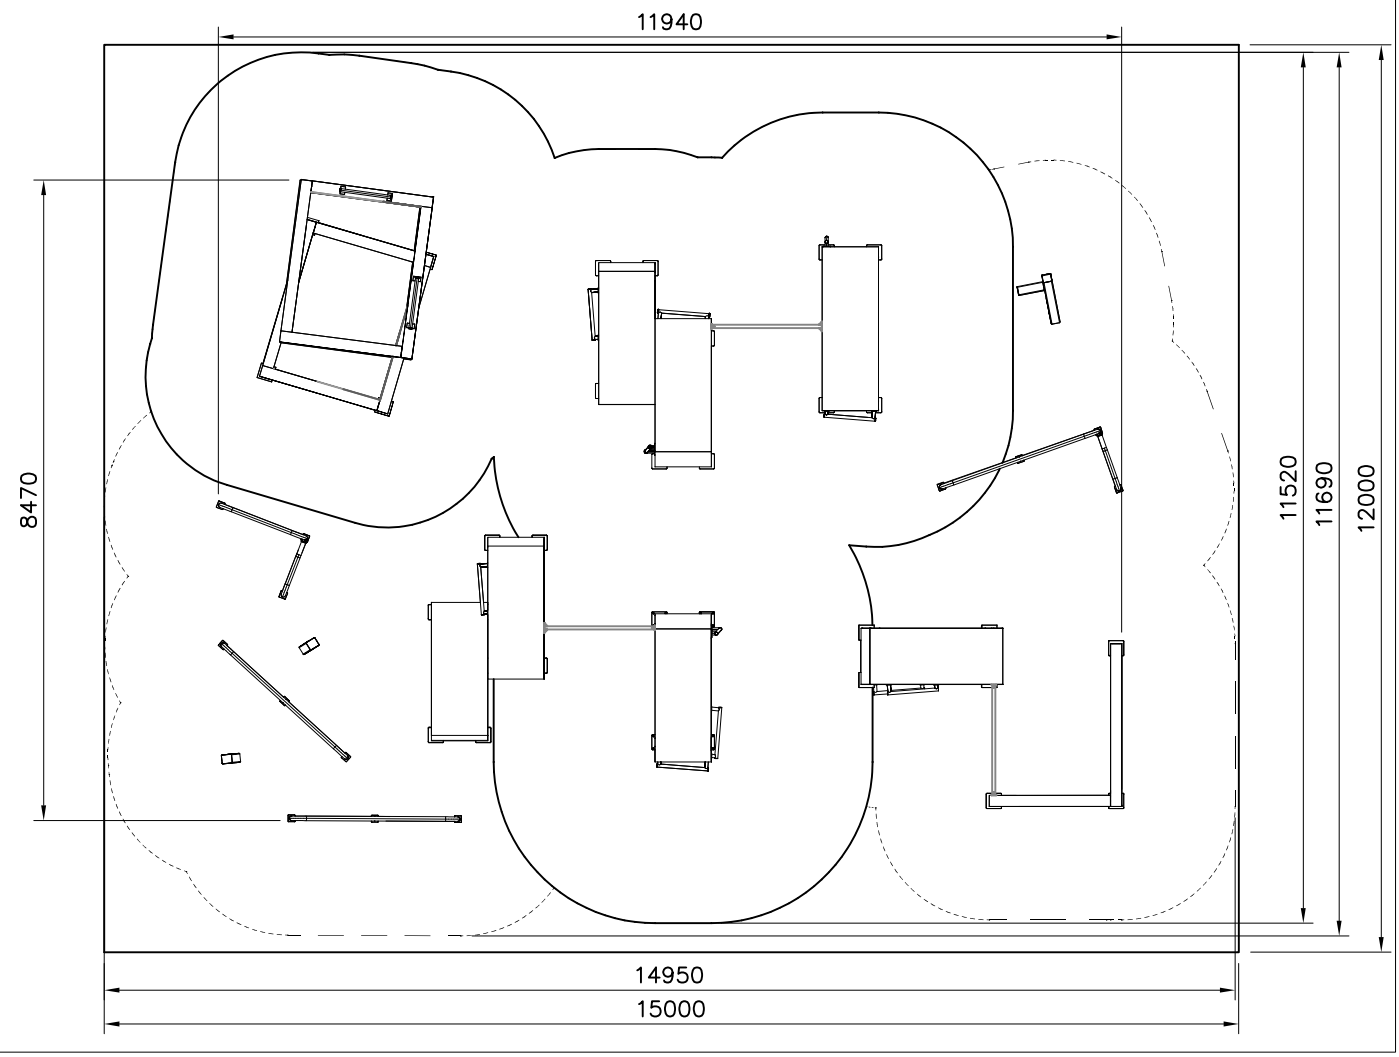

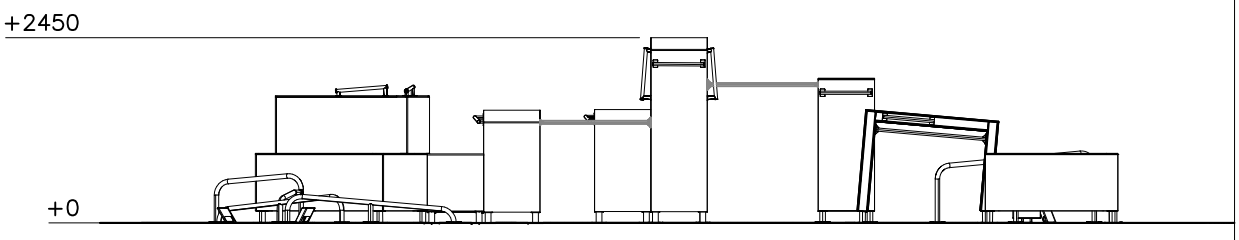

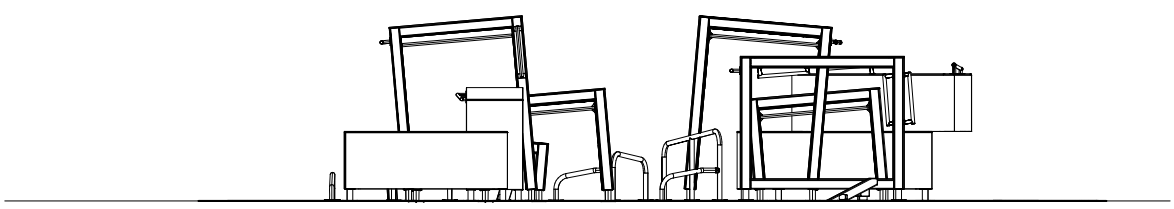

Copyright Lappset Group Ltd

LAPPSET®

DASH PARKOUR

081784M


DATE: 18.2.2020

5b

1:100

0 5

Groundmarks

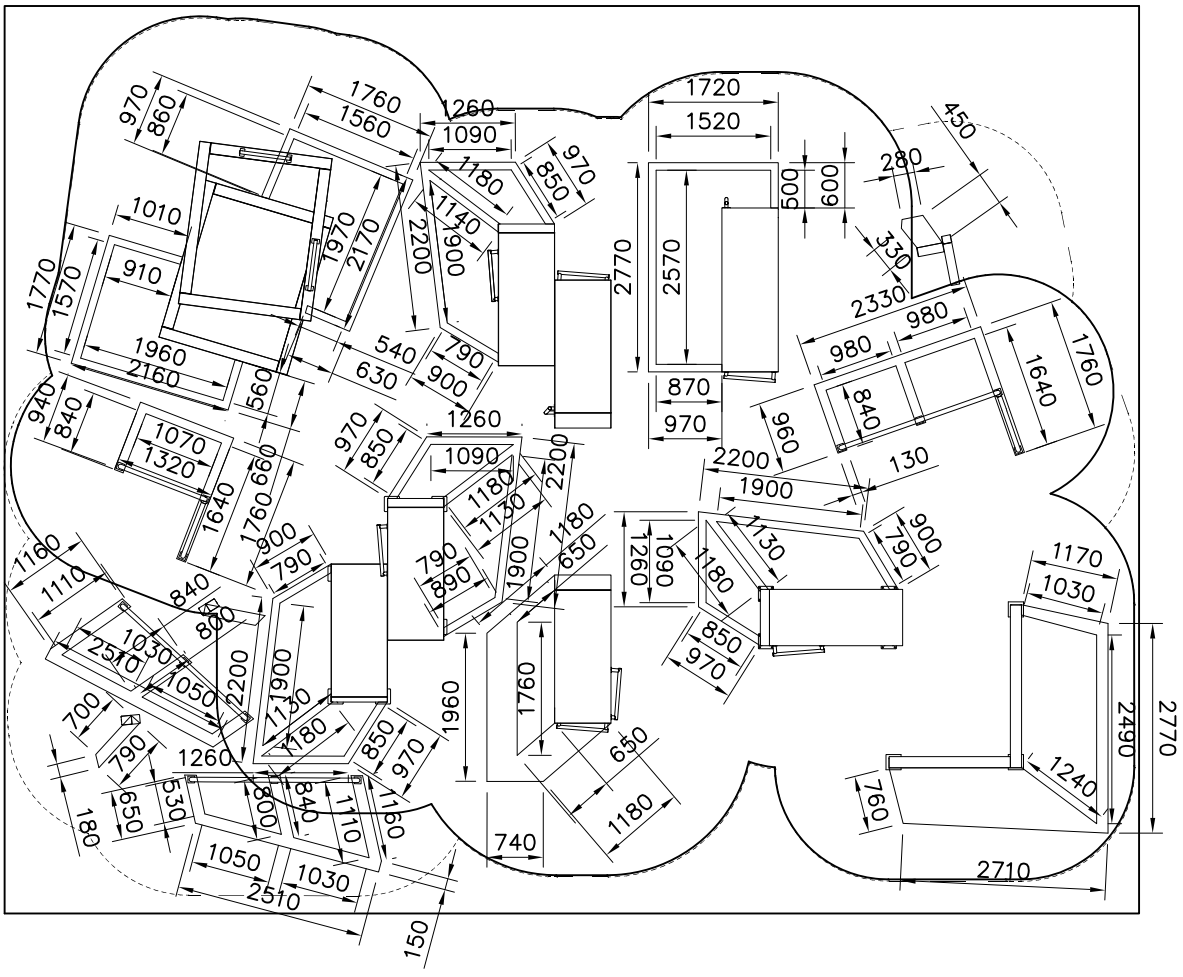

Copyright Lappset Group Ltd


LAPPSET®


DASH PARKOUR

081784M

DATE: 18.2.2020

6

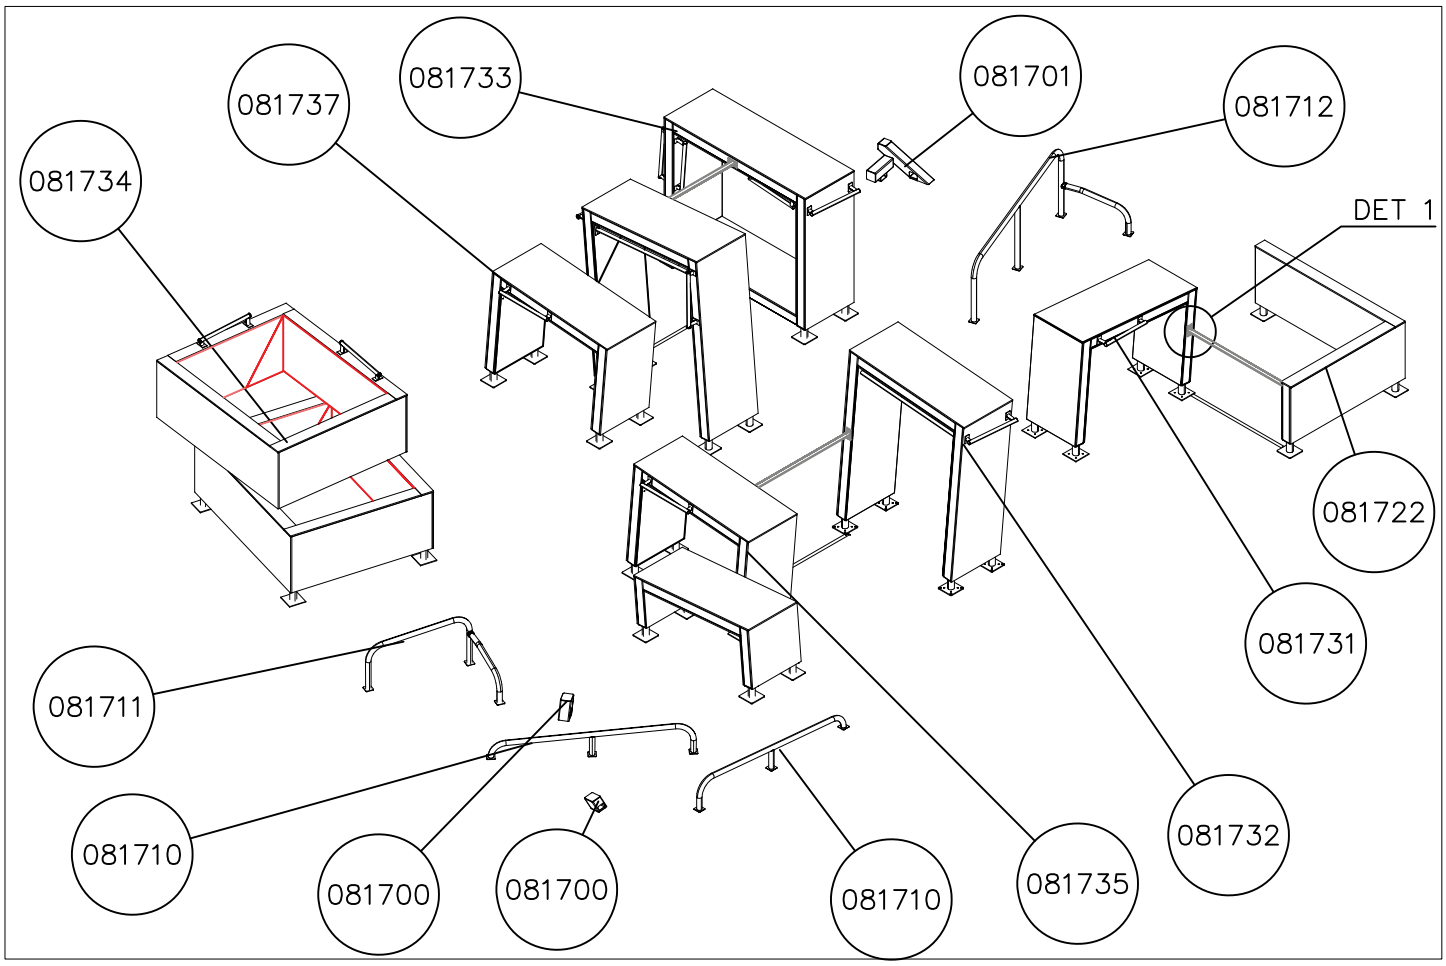

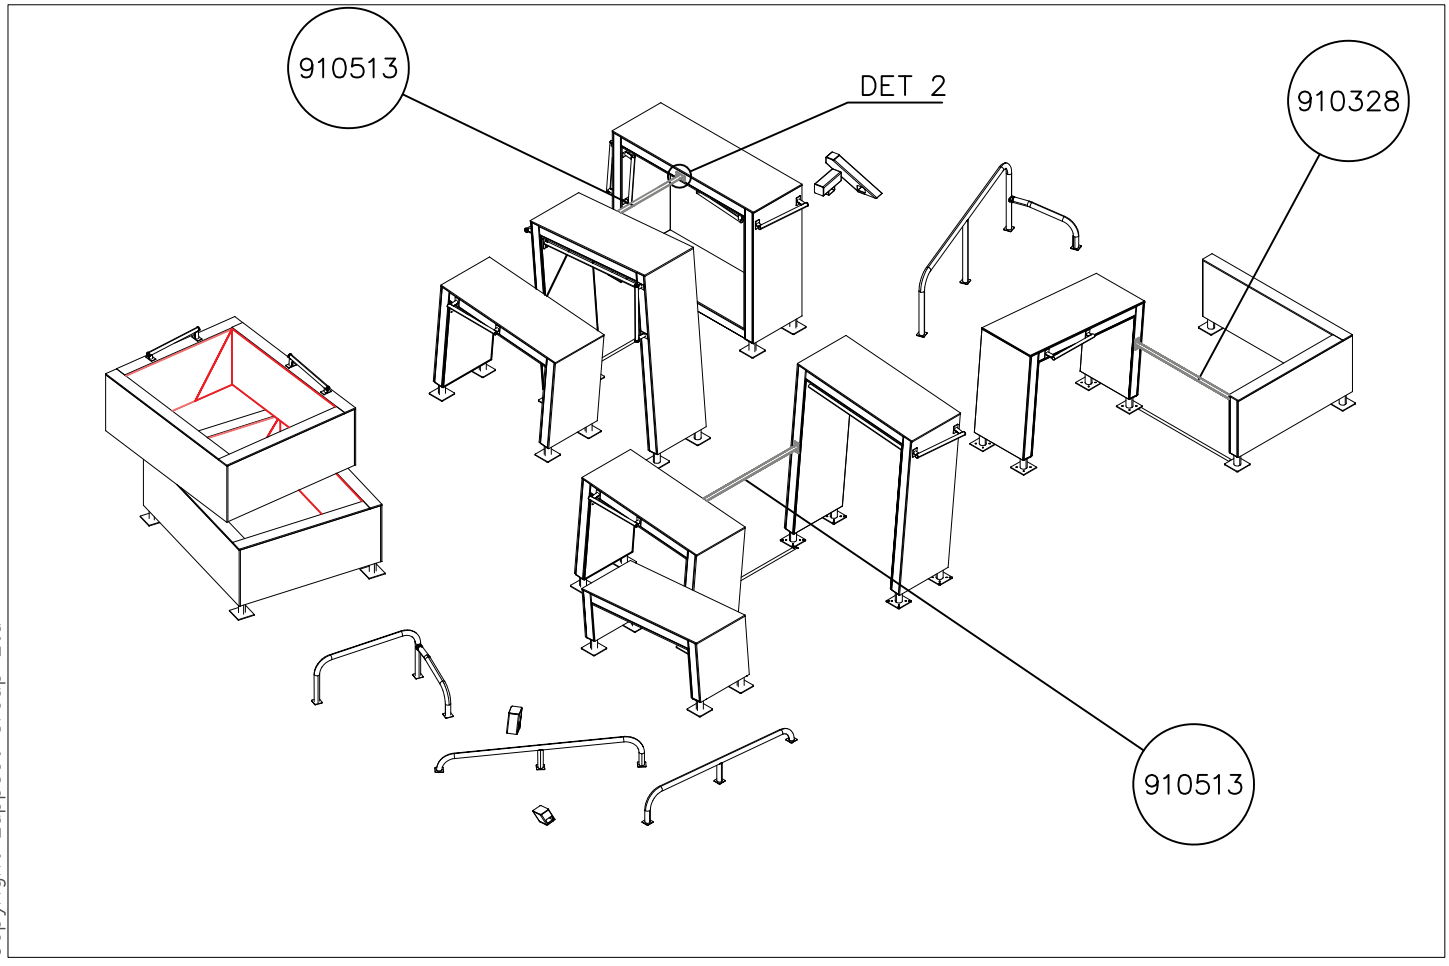

Copyright Lappset Group Ltd

LAPPSET®


DASH PARKOUR

081784M


DATE: 18.2.2020

6A

DET 1

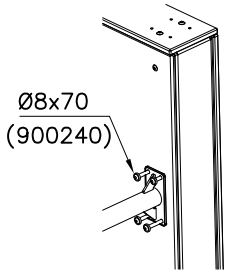

DET 2

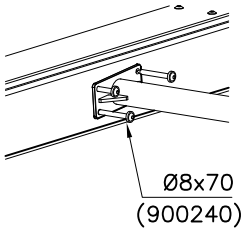

Copyright Lappset Group Ltd


LAPPSET®


081784M

DASH PARKOUR

DATE: 18.2.2020

8

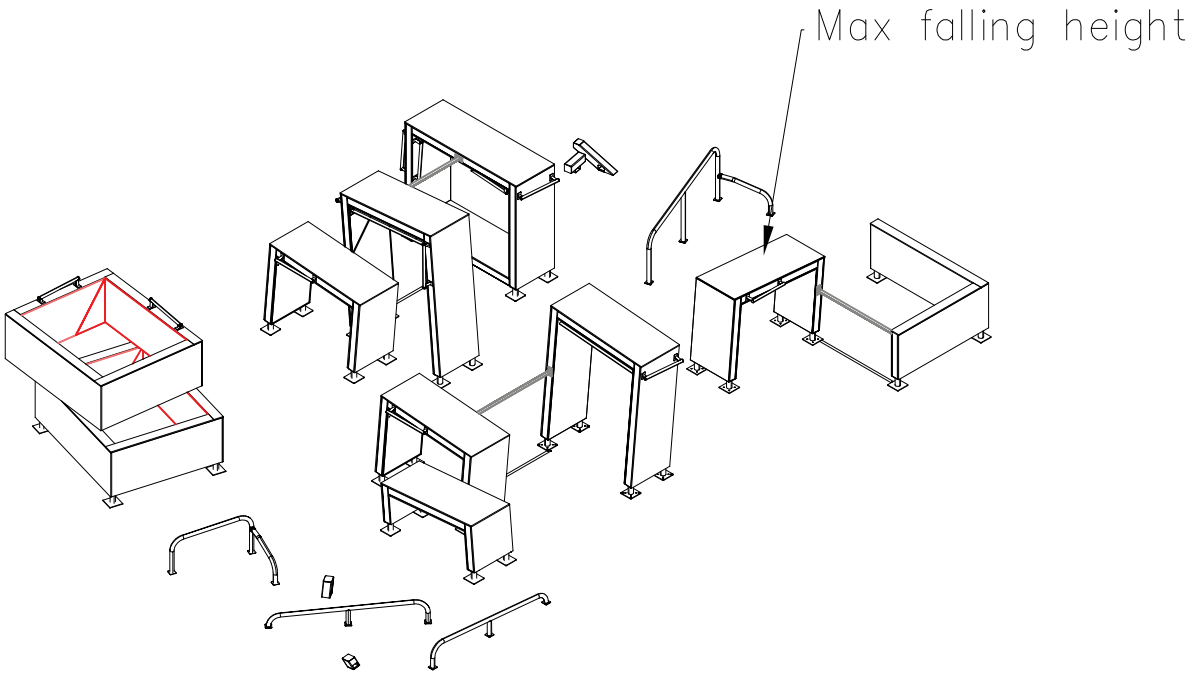


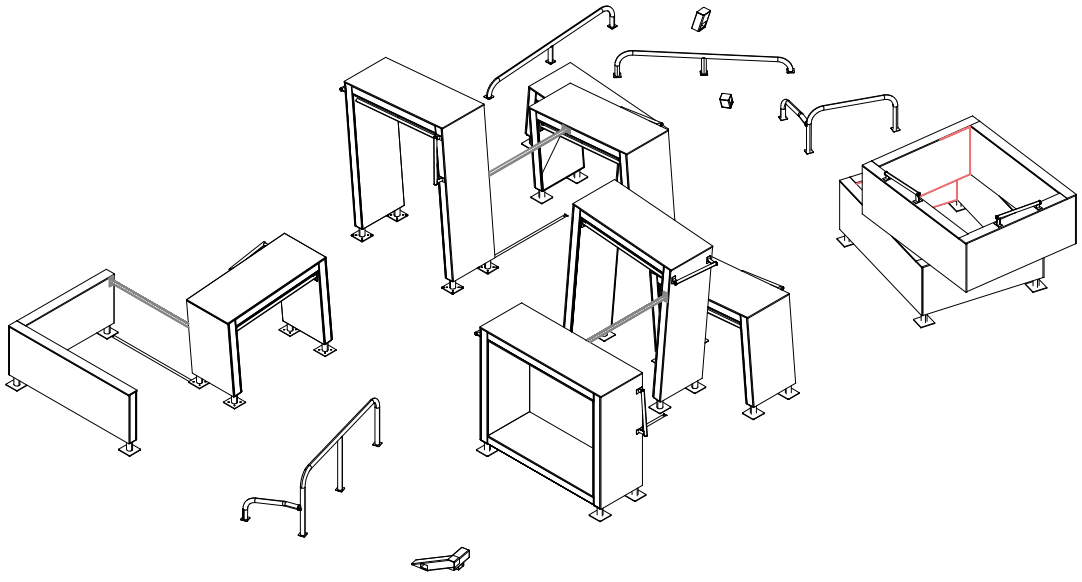


Copyright Lappset Group Ltd


LAPPSET® 081731M


DATE: 10.6.2025

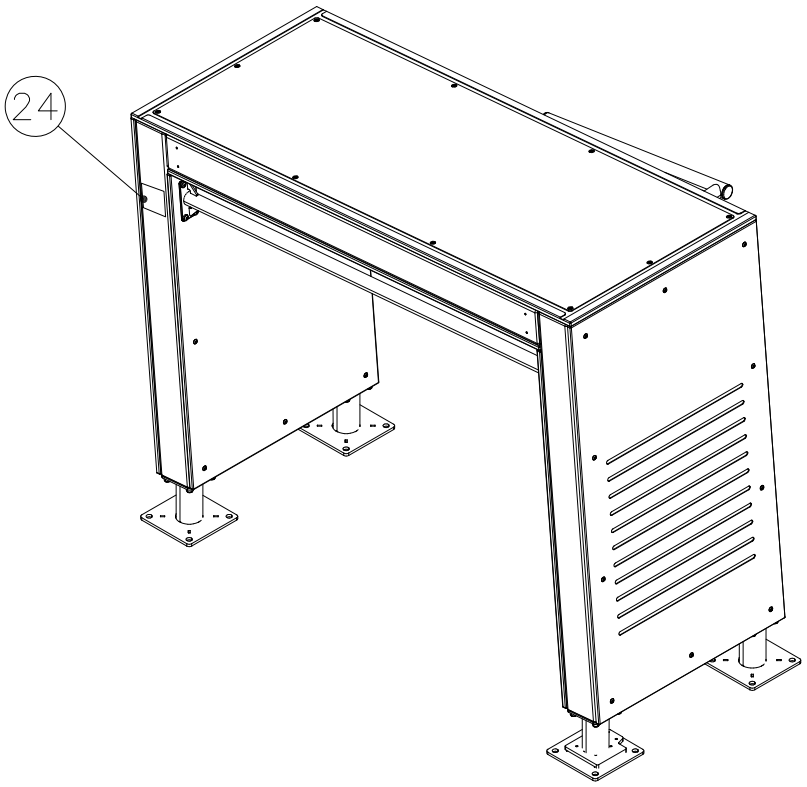

① 707210	PCS 4	118x118x503	② 707213	PCS 2	118x118x1490
③ 708042	PCS 2	118x118x1185	④ 708125	PCS 2	118x118x1326
⑤ 712612	PCS 1	16x745x1766	⑥ 712610	PCS 1	16x745x1185
⑦ 712609	PCS 1	16x745x1326	⑧ 708857 JIG	PCS 1	20x133x149
⑨ 911103 COLOR	PCS 1	15x745x1495	⑩ 911305 COLOR	PCS 1	15x745x1192
⑪ 911307 COLOR	PCS 1	15x745x1050	⑫ 900240	PCS 44	Ø8x70
⑬ 903093	PCS 8	Ø8x90	⑭ 903533	PCS 6	SRL12
⑮ 905103	PCS 8	PT-28/32-H	⑯ 905112	PCS 8	Ø22

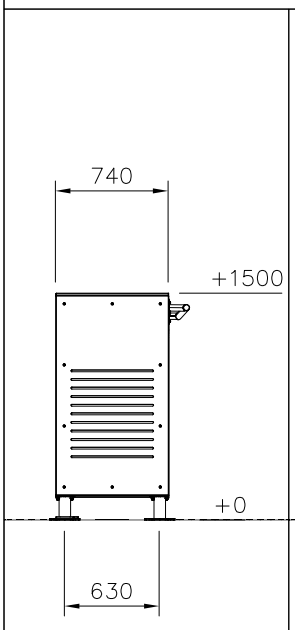





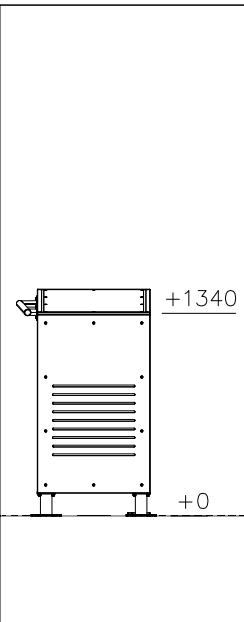


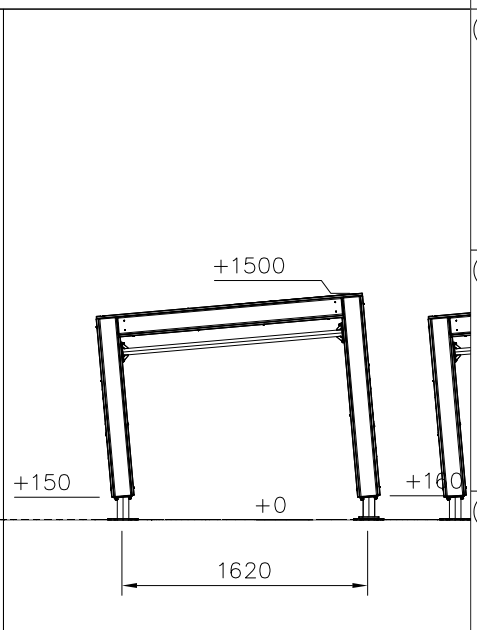



Copyright Lappset Group Ltd

LAPPSET® 081731M

DATE: 10.6.2025

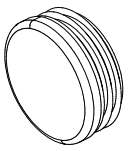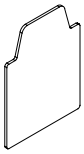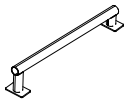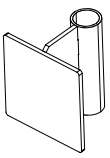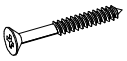(17) 908371	PCS	(18) 908698	PCS	(19) 910056	PCS	(20) 910266	PCS	(21) 910328	PCS	(22) 980100	PCS		PCS	(23) 980123	PCS	(24) 702286	PCS	(25) 980114	PCS
	2		8		1		4		1		48				50		1		4
42–38/40		3x114x108		140x690		90x108x118		L 1466		Ø5x60				Ø7x60		65x65		Ø4x20	

FOOT OPTIONS

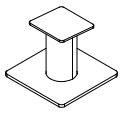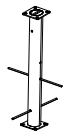
709261+		709262+	
◯ 910267 SURFACE	PCS 4	◯ 910567 CONCRETE	PCS 4
			
152x200x200		117x117x715	

1:50

0 2

– – – – Falling Space 16.5 m2

Max Falling Height 1500 mm

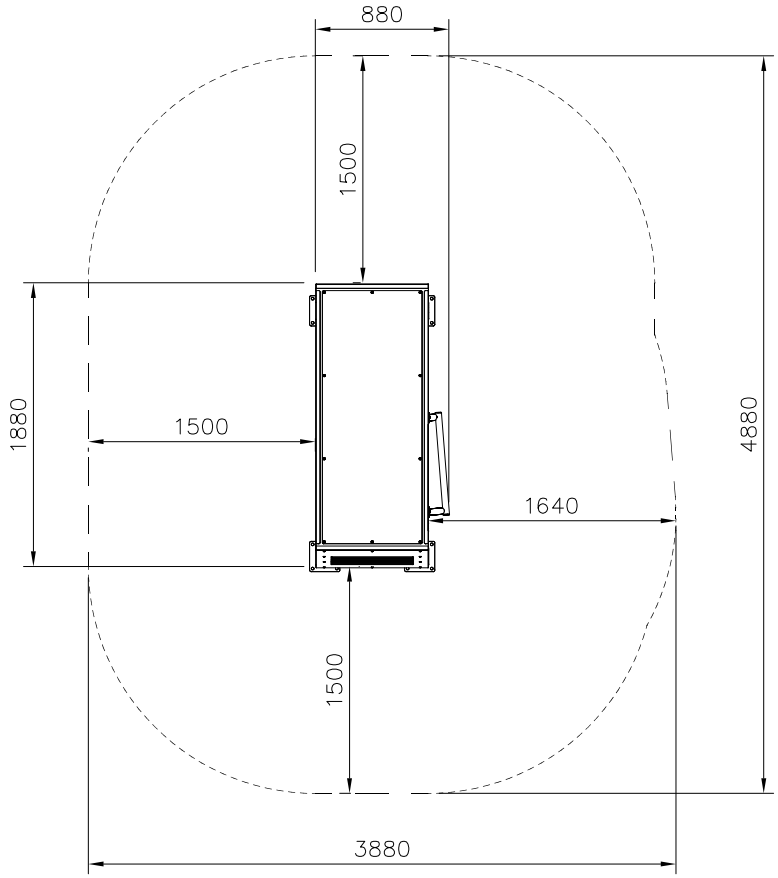


Copyright Lappset Group Ltd


LAPPSET® 081731M

DATE: 10.6.2025


DET 1

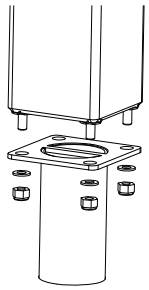


DET 2

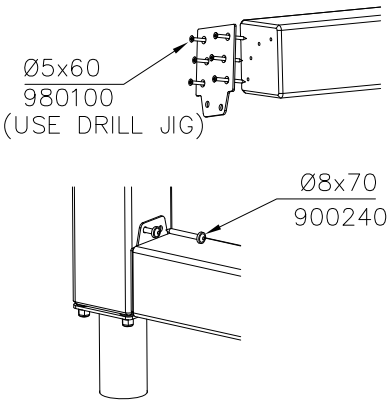


DET 3

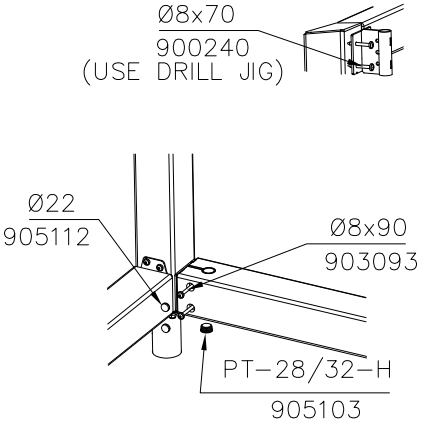


DET 4

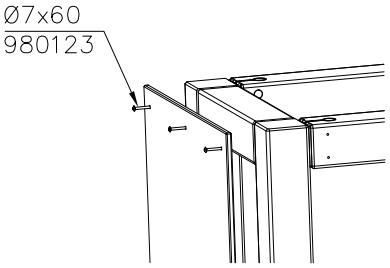


DET 5

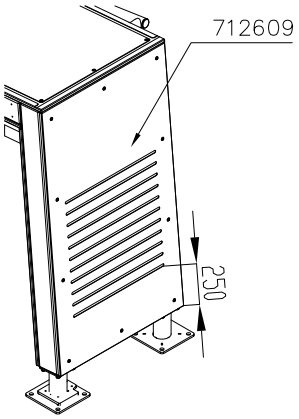


DET 6

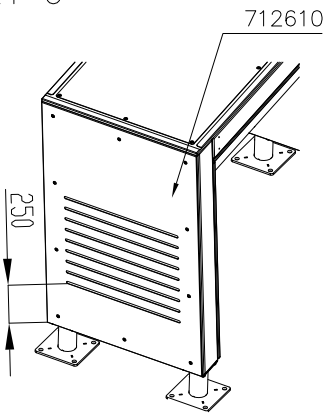


DET 7

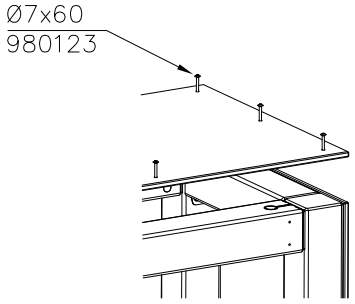


DET 8

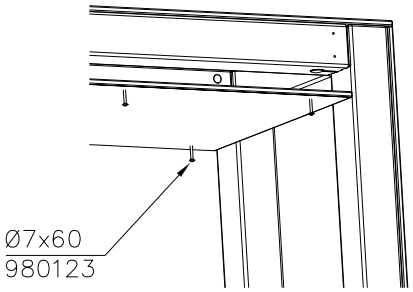


DET 9

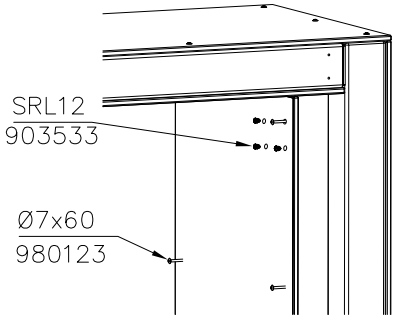

DET 10

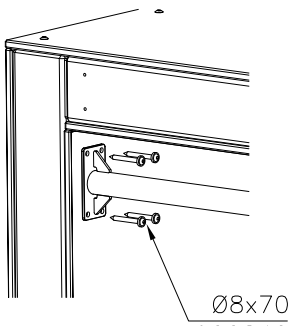


DET 11 DRILL PREHOLES BEFORE INSTALLING HANDLES

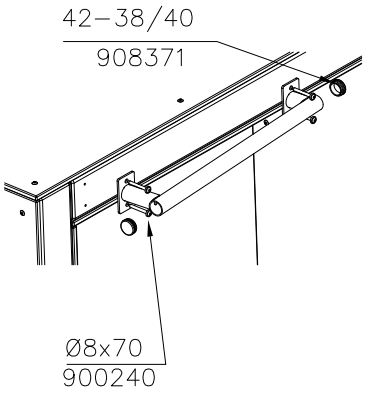

Copyright 1998 Lappset Group Ltd


LAPPSET® 081731M

DATE: 10.6.2025

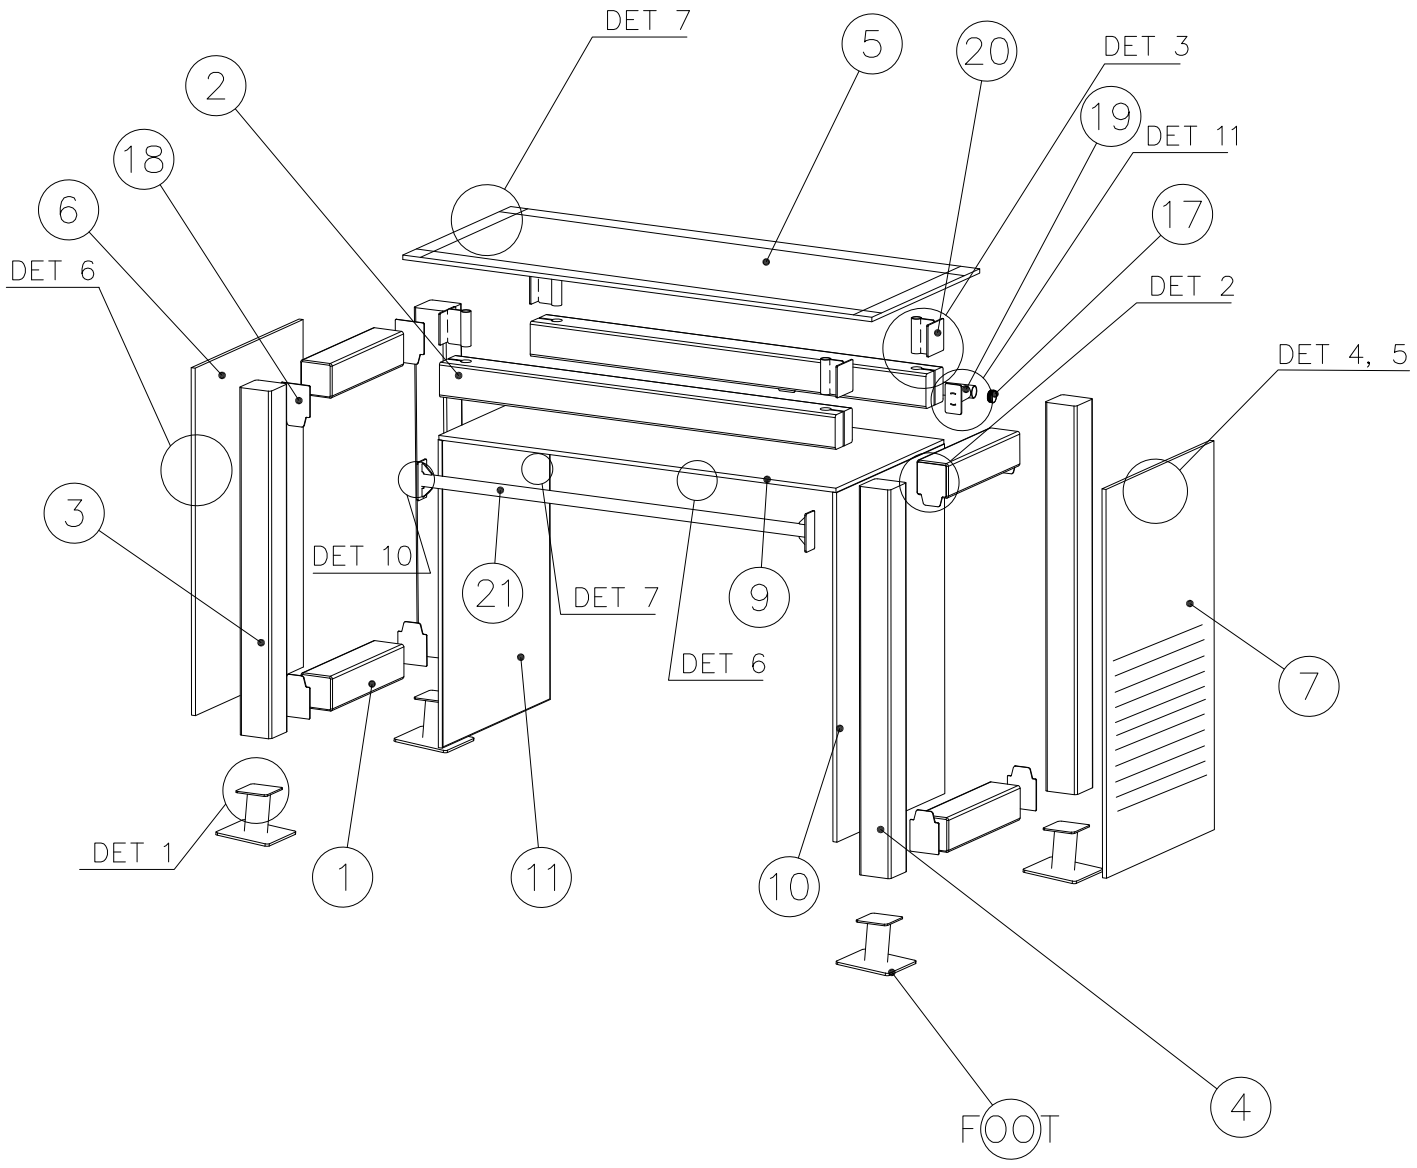


JIG DET A (USE DET 2–3)

NOTE:
Use drill jig 708857
to predrill Ø5↧50
holes for 910266
and 908698

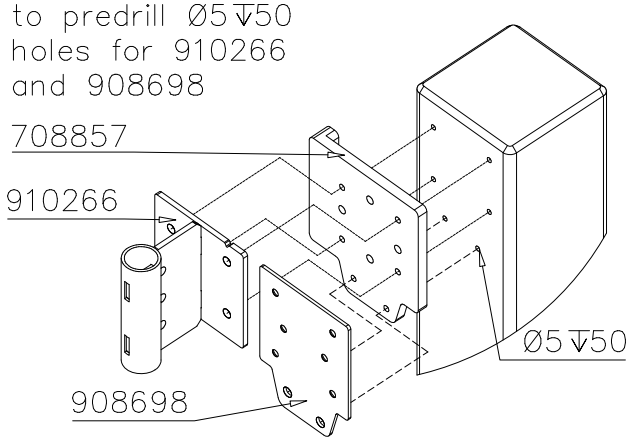

JIG DET B (USE DET 9, 10)

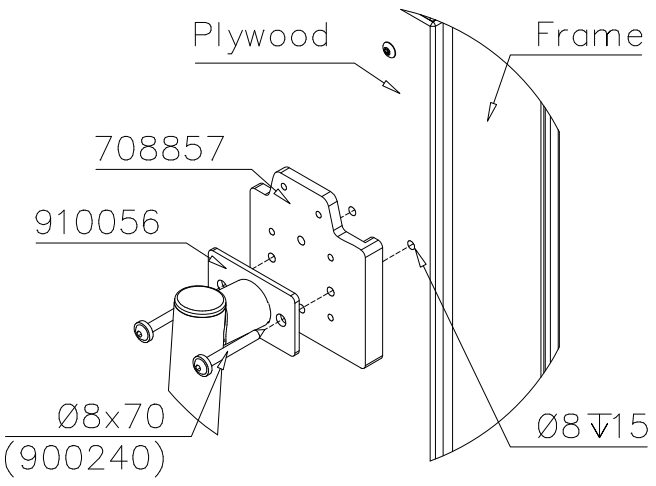











Copyright Lappset Group Ltd


LAPPSET®

081733M

DATE: 20.4.2020

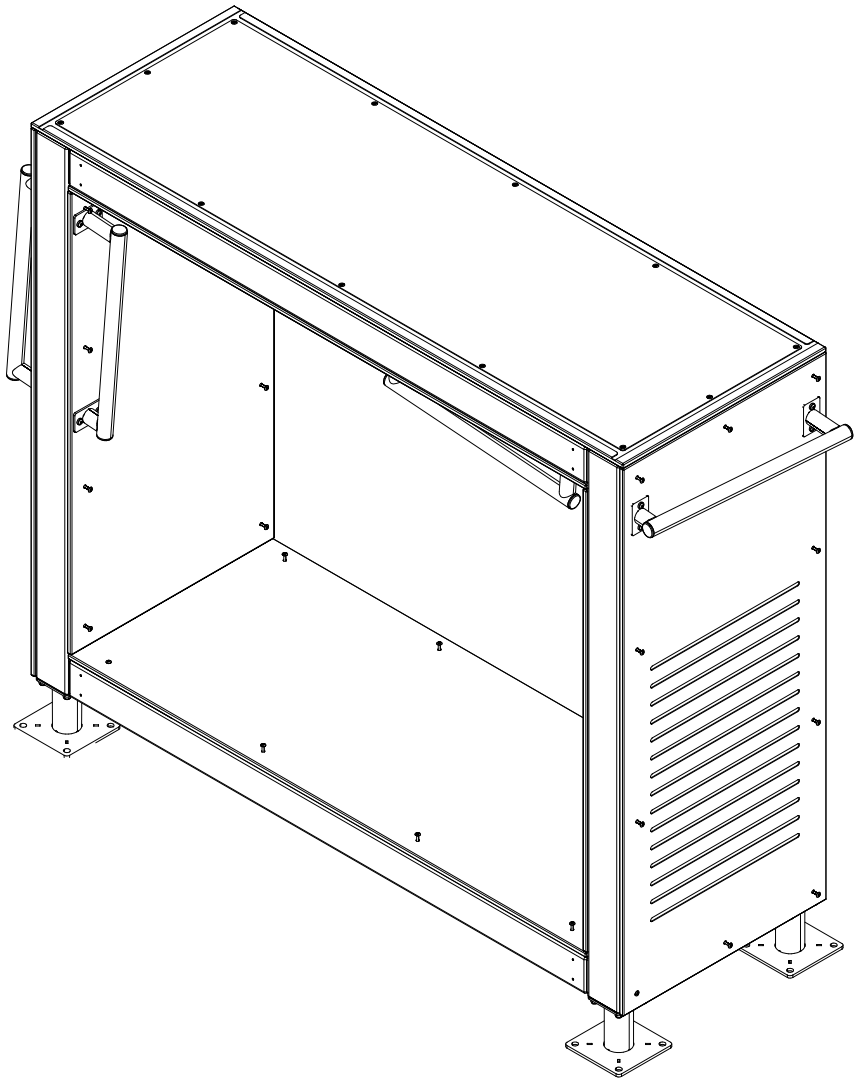

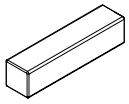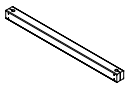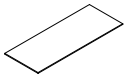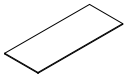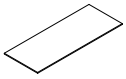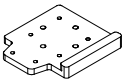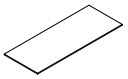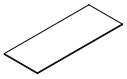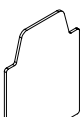		PCS
① 707210	 118x118x503	4
② 707517	 118x118x1892	4
③ 708346	 118x118x1736	4
④ 712630	 16x745x1736	1
⑤ 712631	 16x745x2168	1
⑥ 712633	 16x745x1897	1
⑦ 708857 JIG	 20x133x149	1
⑧ 911288 COLOR	 15x745x1465	2
⑨ 911289 COLOR	 15x745x1897	1
⑩ 980114	 Ø4x20	4
⑪ 900240	 Ø8x70	64
⑫ 903093	 Ø8x90	16
⑬ 905103	 PT-28/32-H	8
⑭ 905112	 Ø22	16
⑮ 908371	 42-38/40	8
⑯ 908698	 3x114x108	8



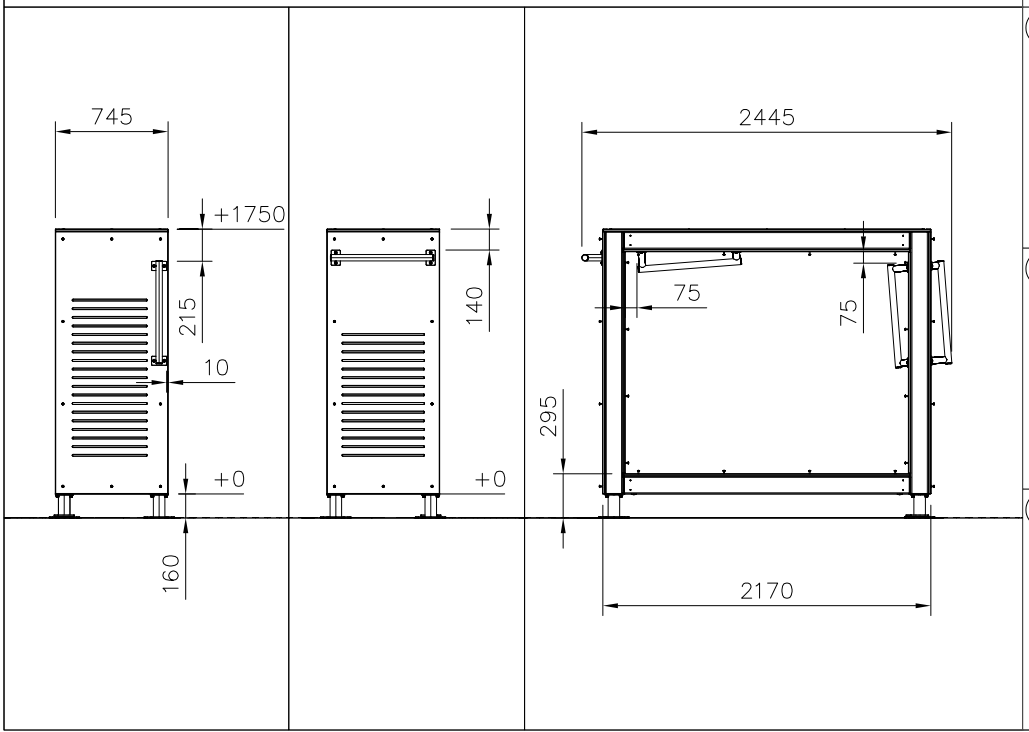


Copyright Lappset Group Ltd



LAPPSET®

081733M

DATE: 20.4.2020

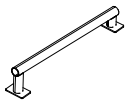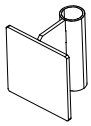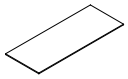(17) 910056	PCS	(18) 910266	PCS	(19) 980100	PCS	(20) 980123	PCS	(21) 702286	PCS	(22) 713170	PCS		PCS
	4		8		48		65		1		1		
140x690		90x108x118		Ø5x60		Ø7x60		65x65		16x745x1736			

FOOT OPTIONS

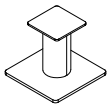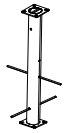709261+		709262+	
◯ 910330 SURFACE	PCS 4	◯ 910567 CONCRETE	PCS 4
			
152x200x200		117x117x715	


——— EN Impact Attenuating Surface (IAS) 21.9 m2

– – – – Falling Space 21.9 m2

Max Falling Height 1910 mm

1:50

0 2

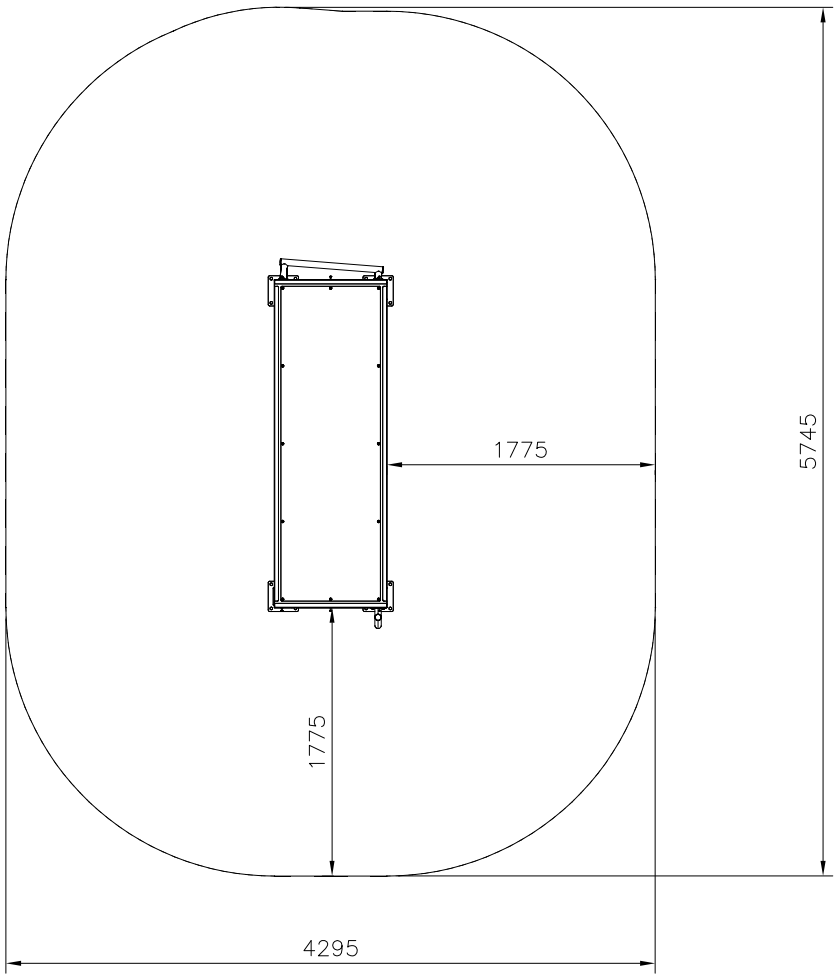


Copyright Lappset Group Ltd


LAPPSET® 081733M

DATE: 20.4.2020


DET 1

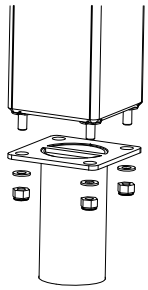


DET 2

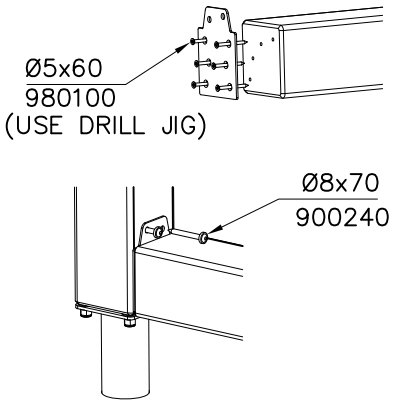


DET 3

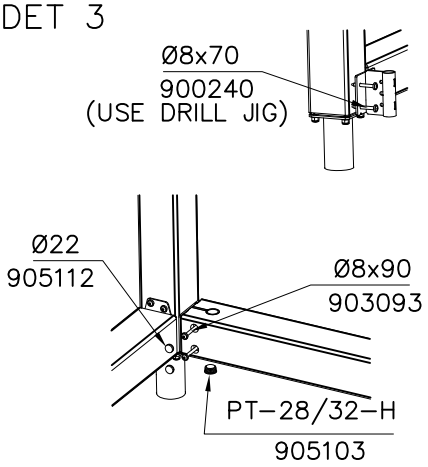


DET 4

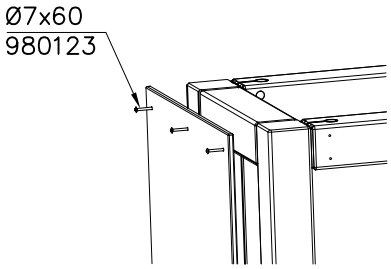


DET 5

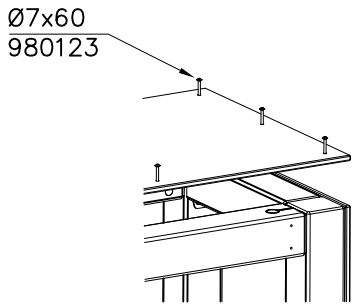


DET 6

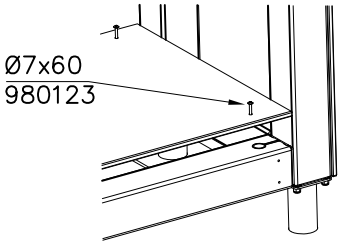

DET 7

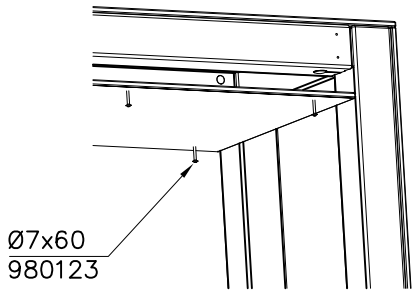

DET 8

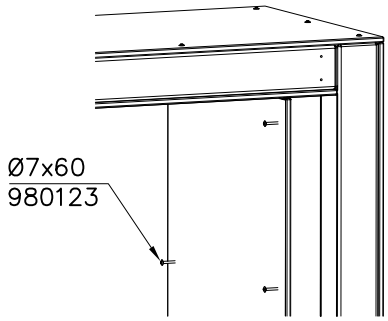

DET 9 DRILL PREHOLES BEFORE INSTALLING HANDLES




Copyright 1998 Lappset Group Ltd

LAPPSET®


081733M

DATE: 20.4.2020

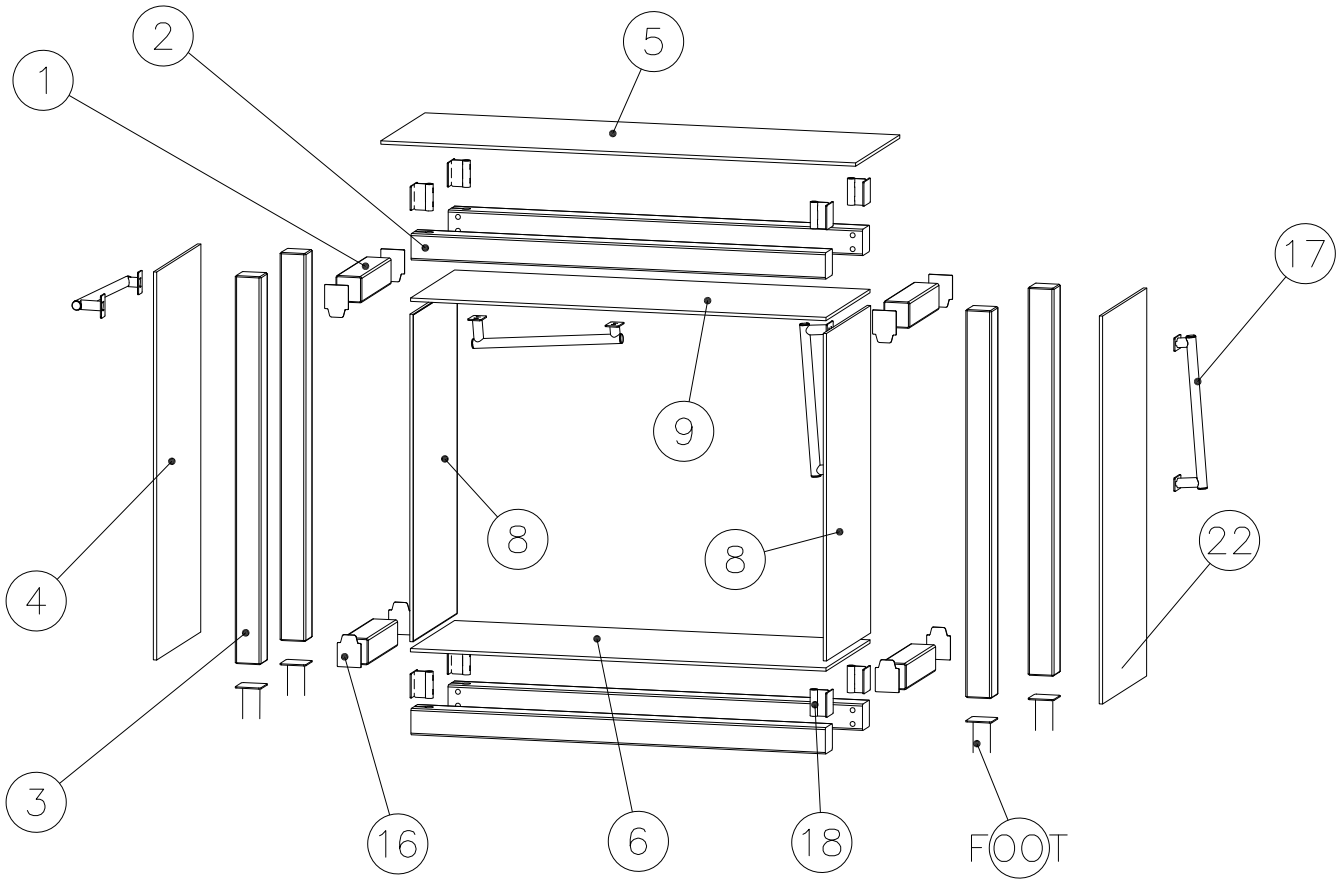


JIG DET A (USE DET 2–3)

NOTE:
Use drill jig 708857
to predrill Ø5↧50
holes for 910266
and 908698

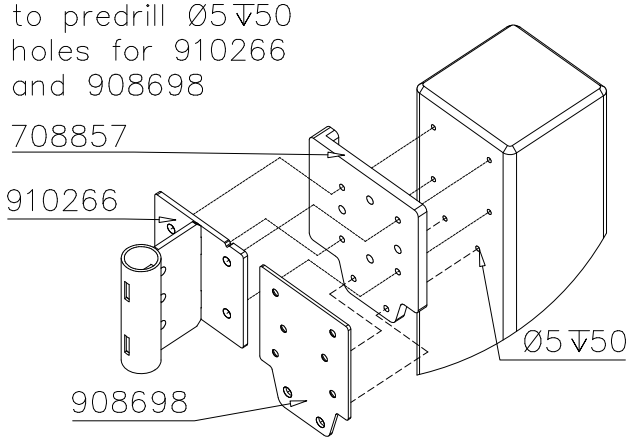

JIG DET B (USE DET 9)

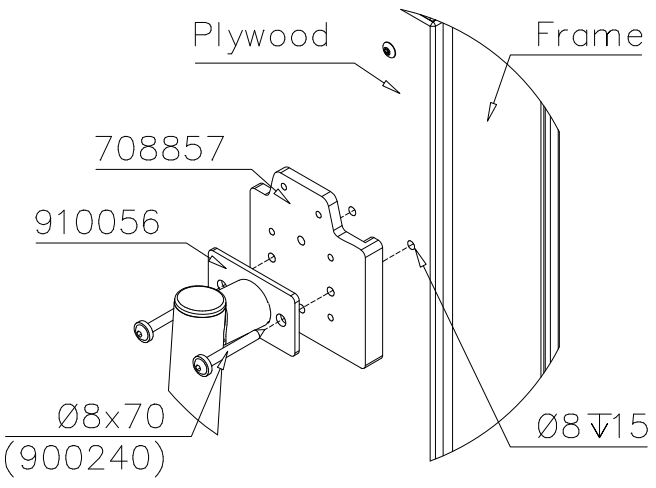



Copyright Lappset Group Ltd


LAPPSET®






081734M


DATE: 10.6.2025

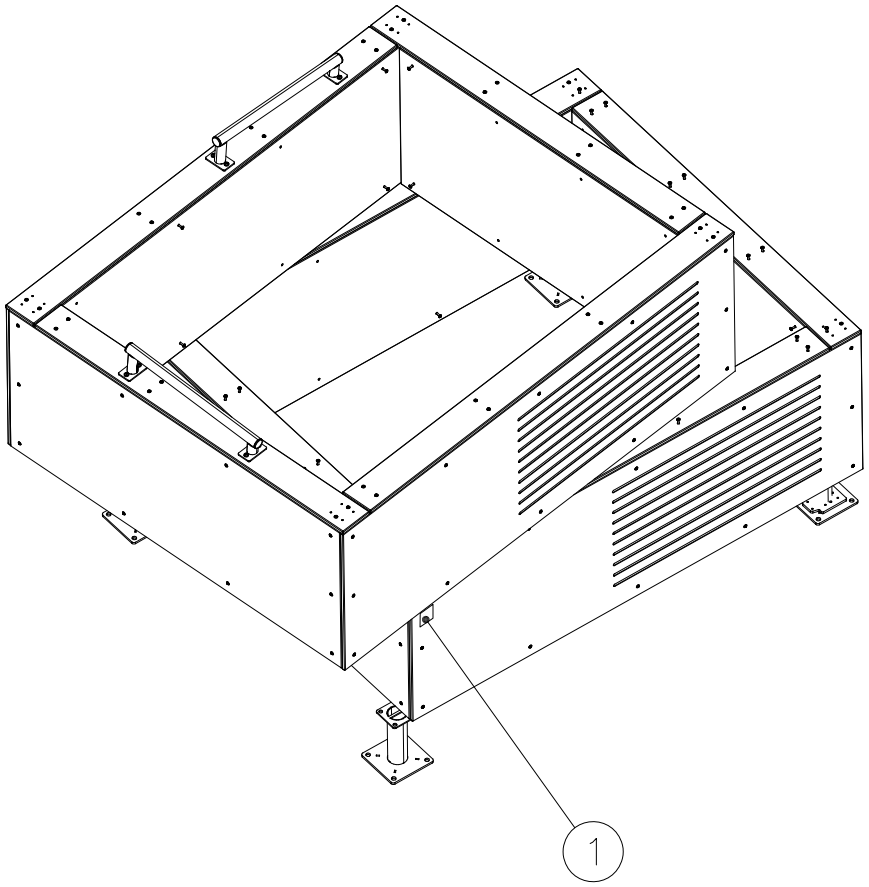

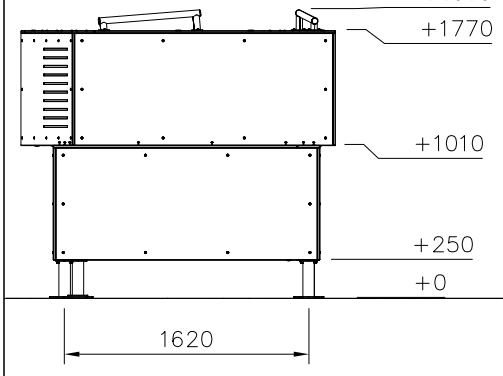

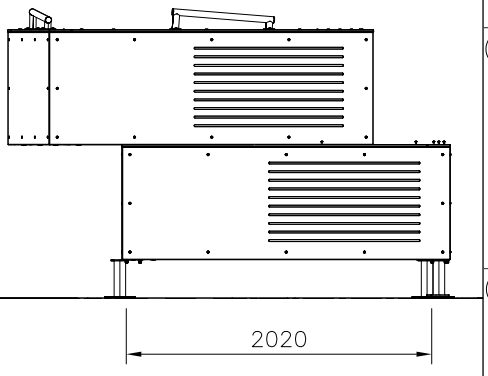

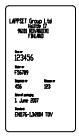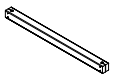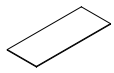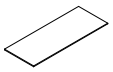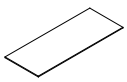① 702341	PCS 1		90x50	② 707213	PCS 8
③ 707517	PCS 8		118x118x1892	④ 708137	PCS 4
⑤ 713175	PCS 4		16x745x1736	⑥ 713173	PCS 4
⑦ 712633	PCS 2		16x745x1889	⑧ 712634	PCS 4
⑨ 712635	PCS 4		16x148x1616	⑩ 708857 JIG	PCS 1
⑪ 911288 COLOR	PCS 4		15x745x1465	⑫ 911289	PCS 2
⑫ 910056	PCS 2		140x690	⑭ 980123	PCS 216
⑮ 900240	PCS 128		Ø8x70	⑯ 903093	PCS 72

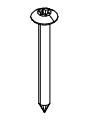

Ø7x60




Ø8x90

Copyright Lappset Group Ltd

LAPPSET®


081734M

DATE: 10.6.2025

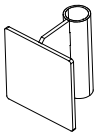(17) 905103	PCS 24	(18) 905112	PCS 64	(19) 910266	PCS 32	(20) 709110	PCS 4	(21) 905086	PCS 8	(22) 908371	PCS 4
 PT-28/32-H		 Ø22		 90x108x118		 118x118x745		 Ø44/13.5 x 3.9		 42-38/40	

(23) 909132	PCS 4	(24) 909248	PCS 4		PCS
 M12x280		 M12			

FOOT OPTIONS

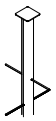710175+		710176+	
◯ 911817 SURFACE	PCS 4	◯ 911820 CONCRETE	PCS 4
 250x200x200		 803x117x117	


EN Impact Attenuating Surface (IAS) 28.1 m2

Falling Space 28.1 m2

Max Falling Height 1910 mm

1:50

0 2

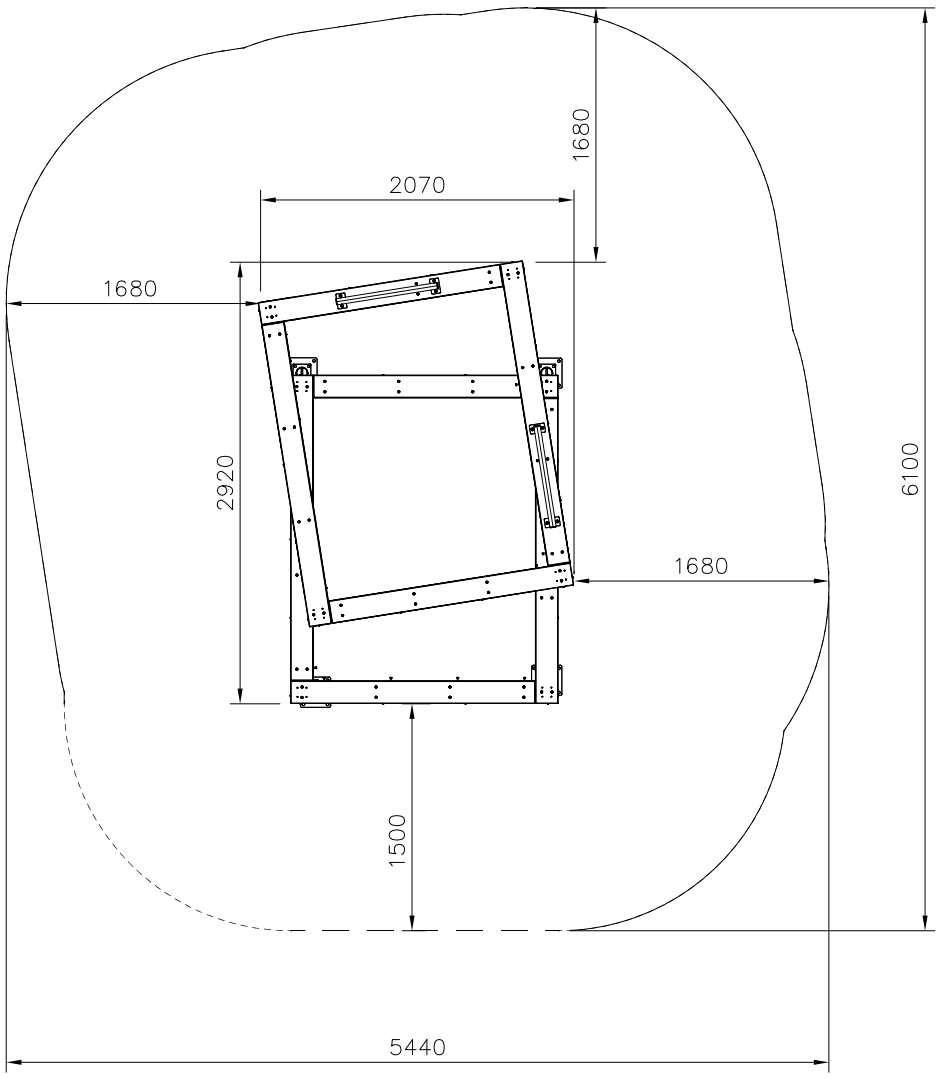


Copyright Lappset Group Ltd

LAPPSET® 081734M


DATE: 10.6.2025

DET 1


FIRST FLOOR

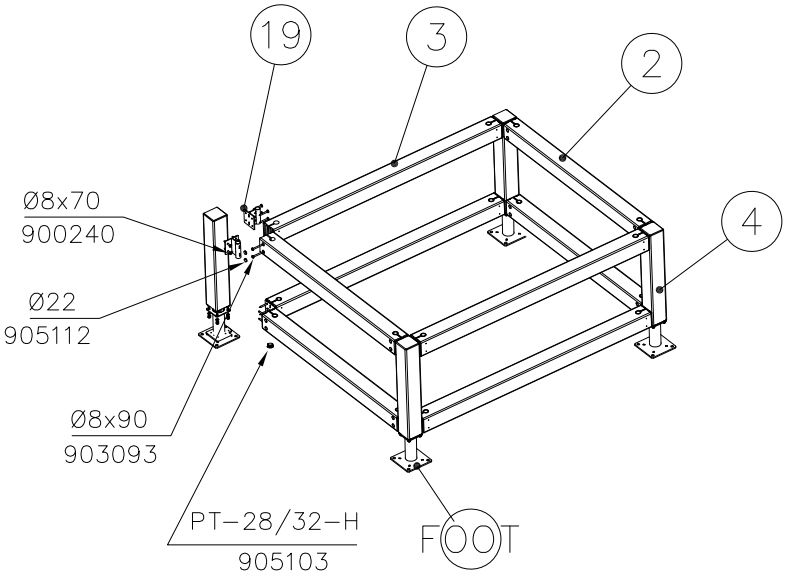

NOTE:
Use drill jig 708857
to predrill Ø5↧50
holes for 910266

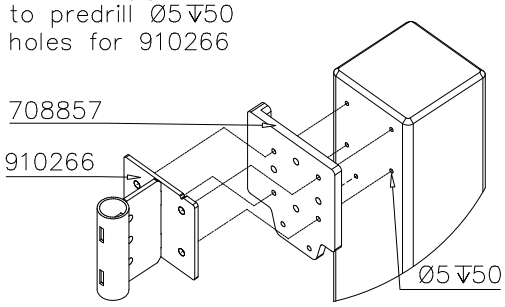


DET 2

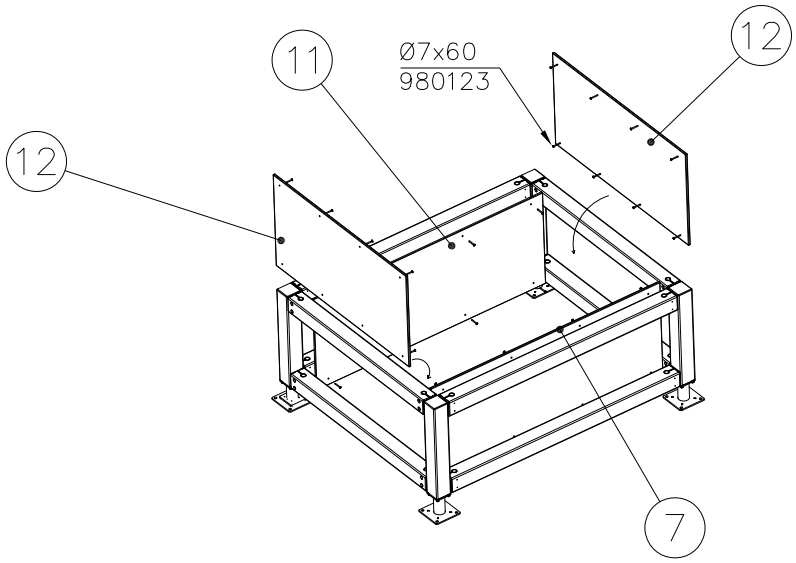

DET 3

Install this once you have installed
second floor on top of it !

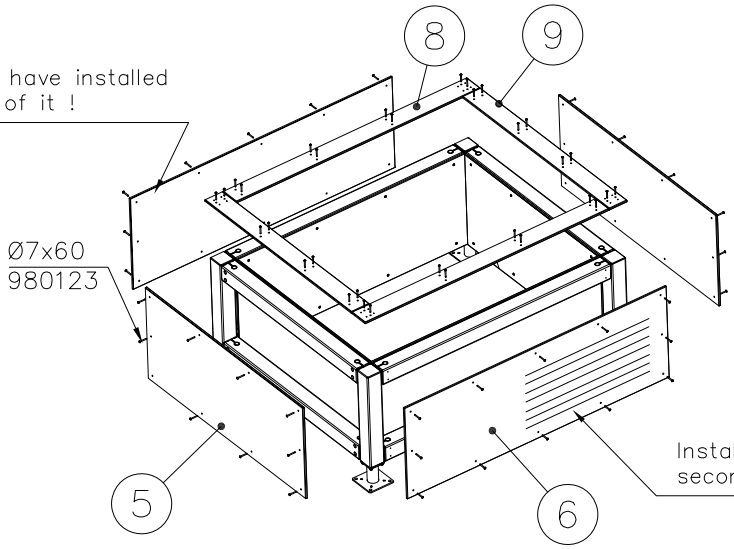

Install this once you have installed
second floor on top of it !


Copyright 1998 Lappset Group Ltd

LAPPSET® 081734M


DATE: 10.6.2025

DET 4


SECOND FLOOR

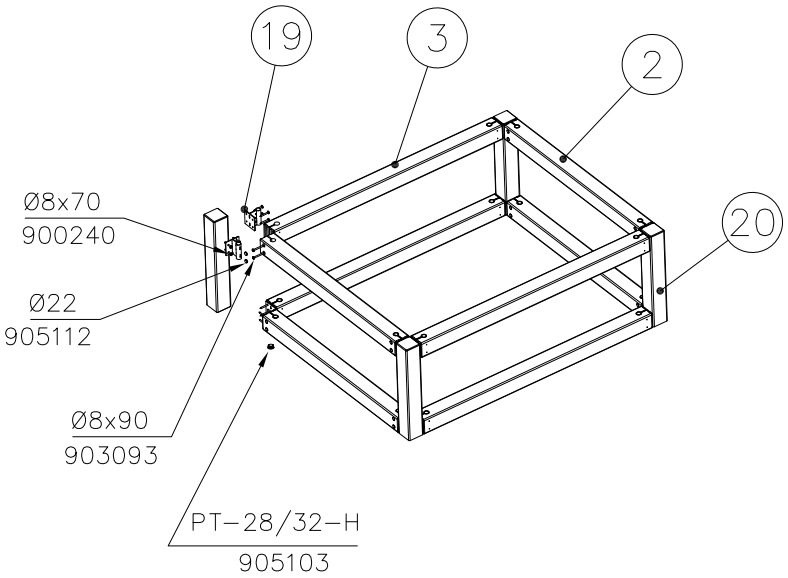

NOTE:
Use drill jig 708857
to predrill Ø5↧50
holes for 910266

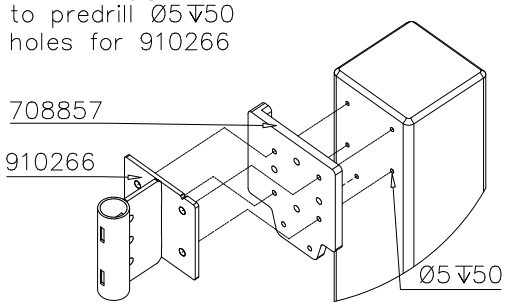


DET 5

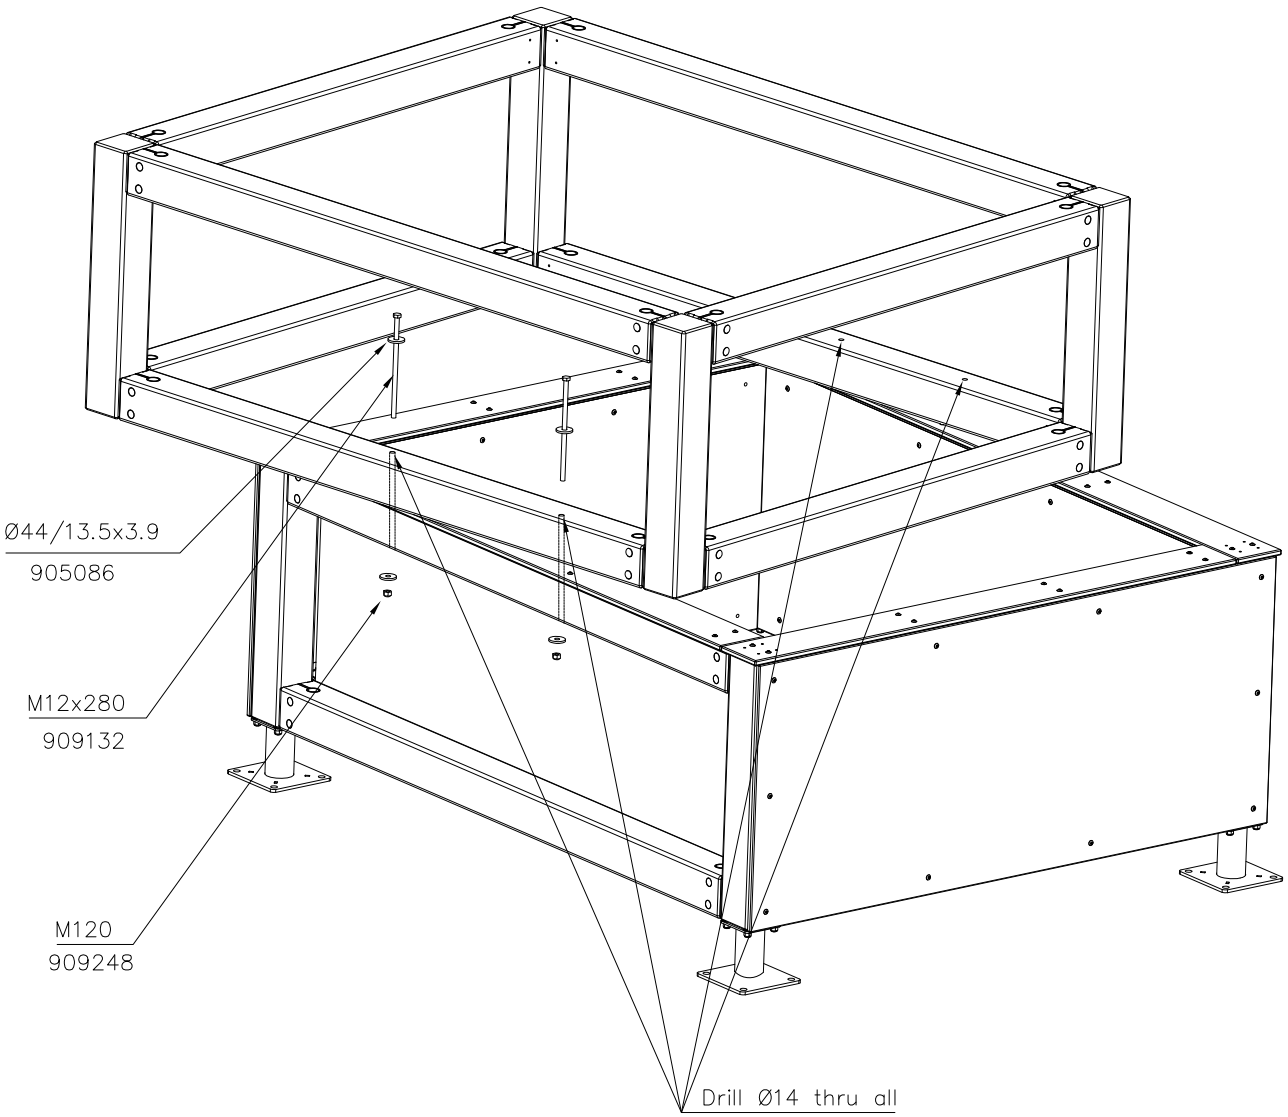


Copyright 1998 Lappset Group Ltd

DET 6

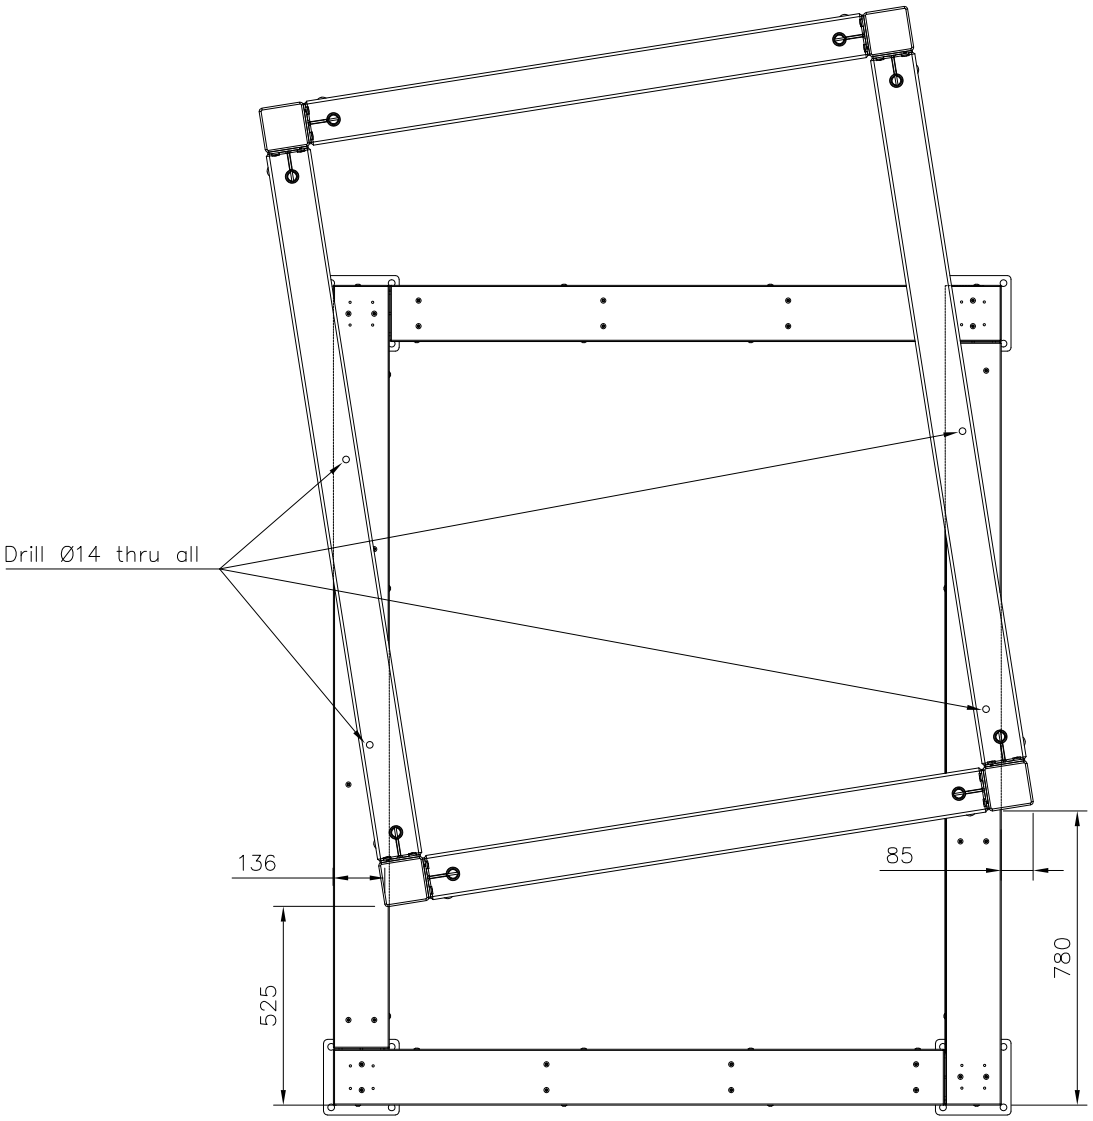


DET 7

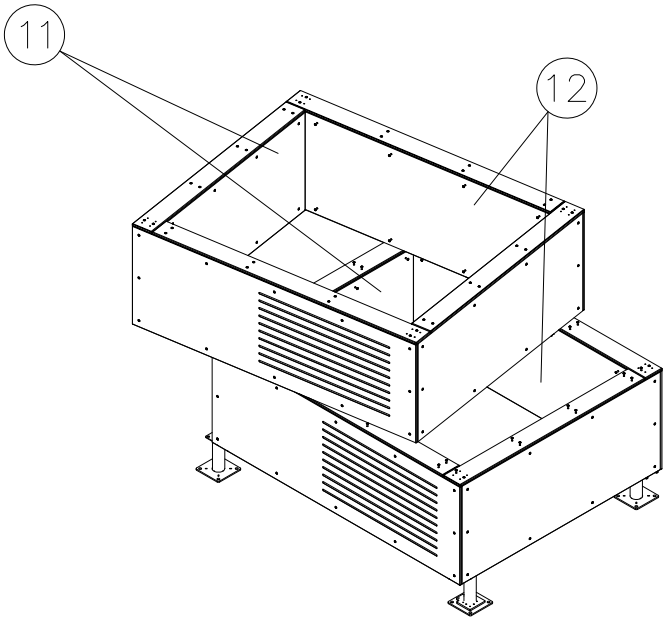


Install all plates

Copyright 1998 Lappset Group Ltd

DET 8

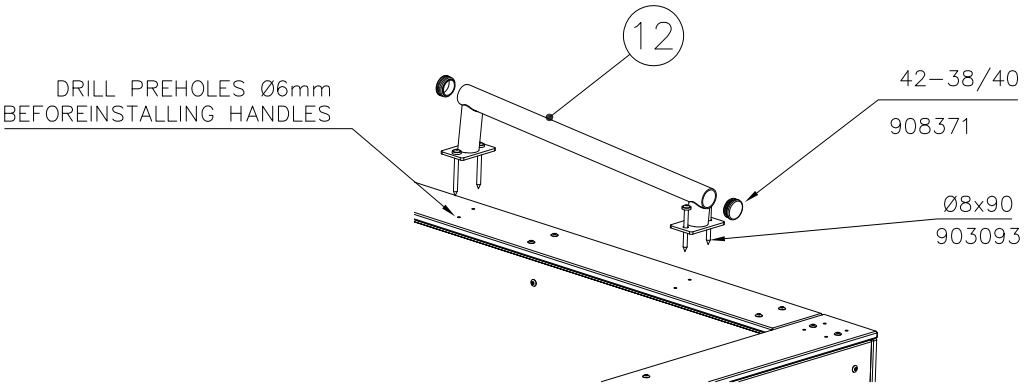

DET 9

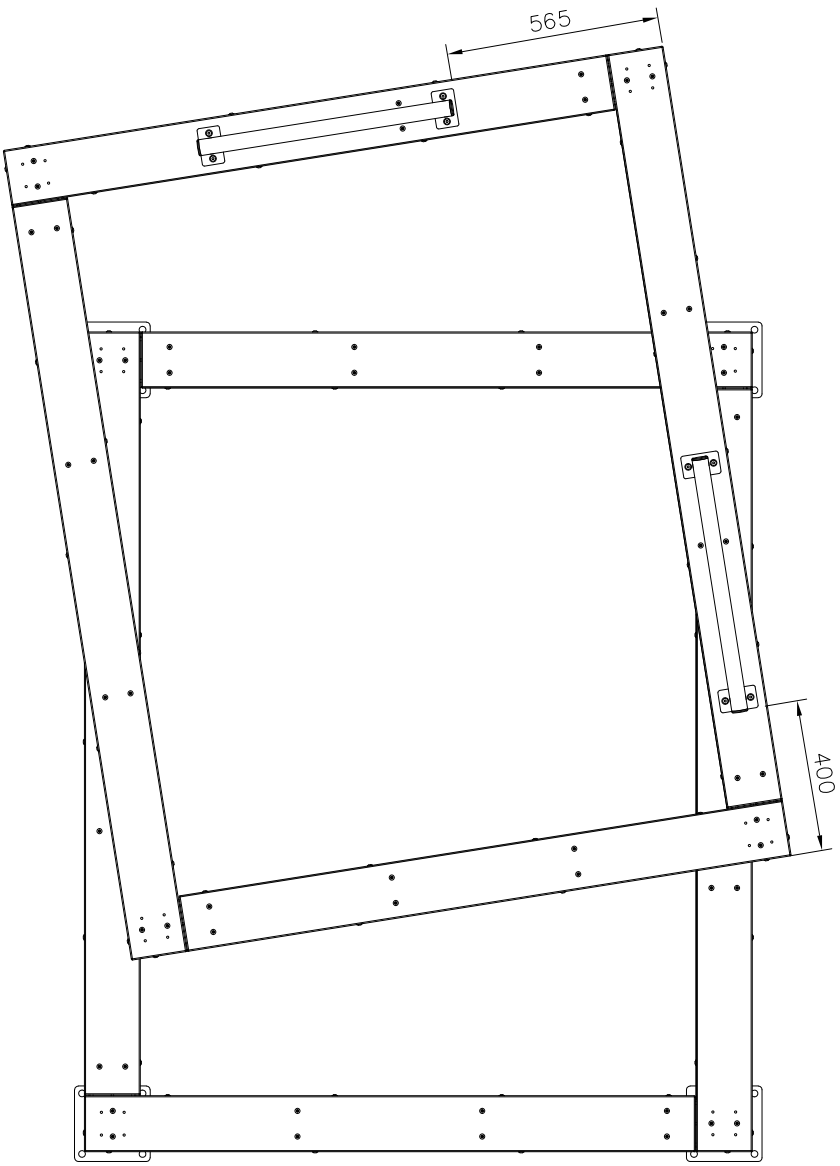











Copyright 1998 Lappset Group Ltd


LAPPSET®


081735M

DATE: 24.6.2025










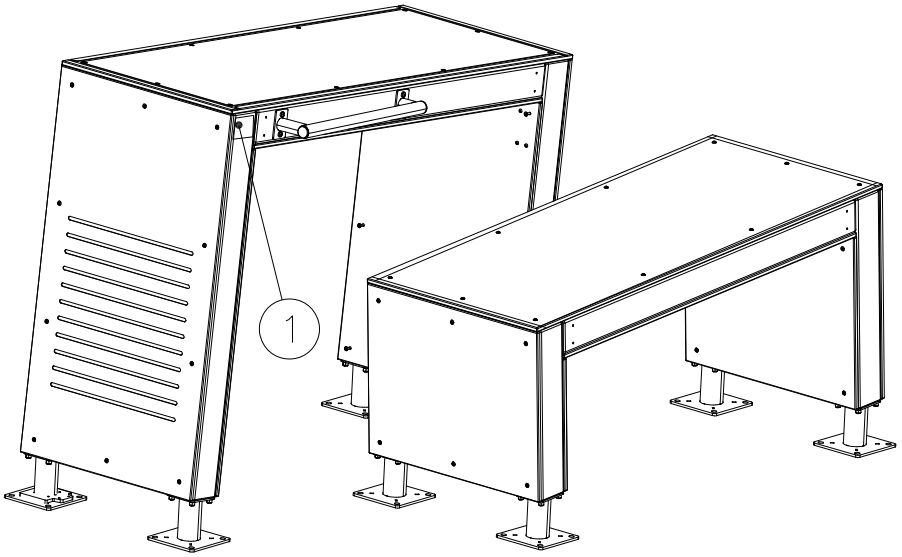


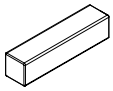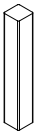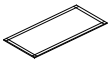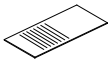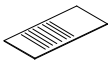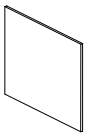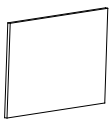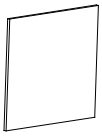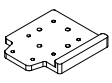① 702286	PCS 1		② 707210	PCS 8	
65x65			118x118x503		
③ 707213	PCS 4		④ 708042	PCS 2	
118x118x1490			118x118x1185		
⑤ 708125	PCS 2		⑥ 708127	PCS 2	
118x118x1326			118x118x603		
⑦ 708137	PCS 2		⑧ 712612	PCS 2	
118x118x745			16x745x1766		
⑨ 712610	PCS 1		⑩ 712609	PCS 1	
16x745x1185			16x745x1326		
⑪ 712608	PCS 1		⑫ 712607	PCS 1	
16x603x745			16x745x745		
⑬ 708834	PCS 1		⑭ 708835	PCS 1	
16x745x470			16x745x612		
⑮ 708857 JIG	PCS 1		⑯ 911303	PCS 1	
20x133x149			16x745x1495		


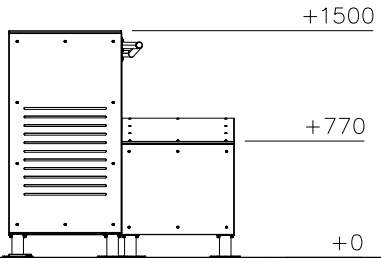


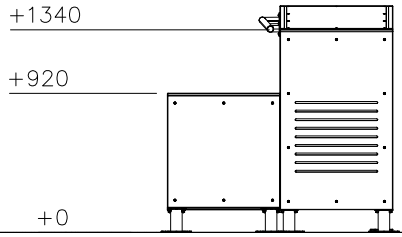


Copyright Lappset Group Ltd

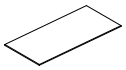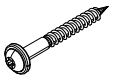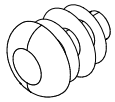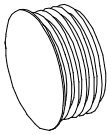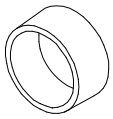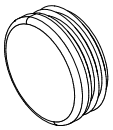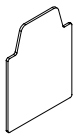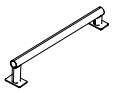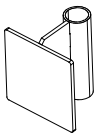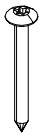(17) 911303 COLOR	PCS 1		16x745x1495	(18) 911305 COLOR	PCS 1		16x745x1192	(19) 911307 COLOR	PCS 1		16x745x1050	(20) 900240	PCS 76		Ø8x70	(21) 903093	PCS 16		Ø8x90
(22) 903533	PCS 6		SRL12																
(23) 905086	PCS 2		Ø44/13.5x3.9	(24) 905103	PCS 16		PT-28/32-H	(25) 905112	PCS 16		Ø22	(26) 908371	PCS 2		42-38/40	(27) 908698	PCS 16		3x114x108
(28) 909132	PCS 1		M12x280																
(29) 909248	PCS 1		M12	(30) 910056	PCS 1		140x690	(31) 910266	PCS 8		90x108x118	(32) 980123	PCS 88		Ø7x60	(33) 910328	PCS 1		L 1466
(34) 980100	PCS 96		Ø5x60																
(35) 980114	PCS 4		Ø4x20																

FOOT OPTIONS

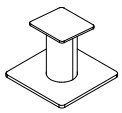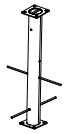709261+			709262+		
○ 910267 SURFACE	PCS 8	 152x200x200	○ 910567 CONCRETE	PCS 8	 117x117x715

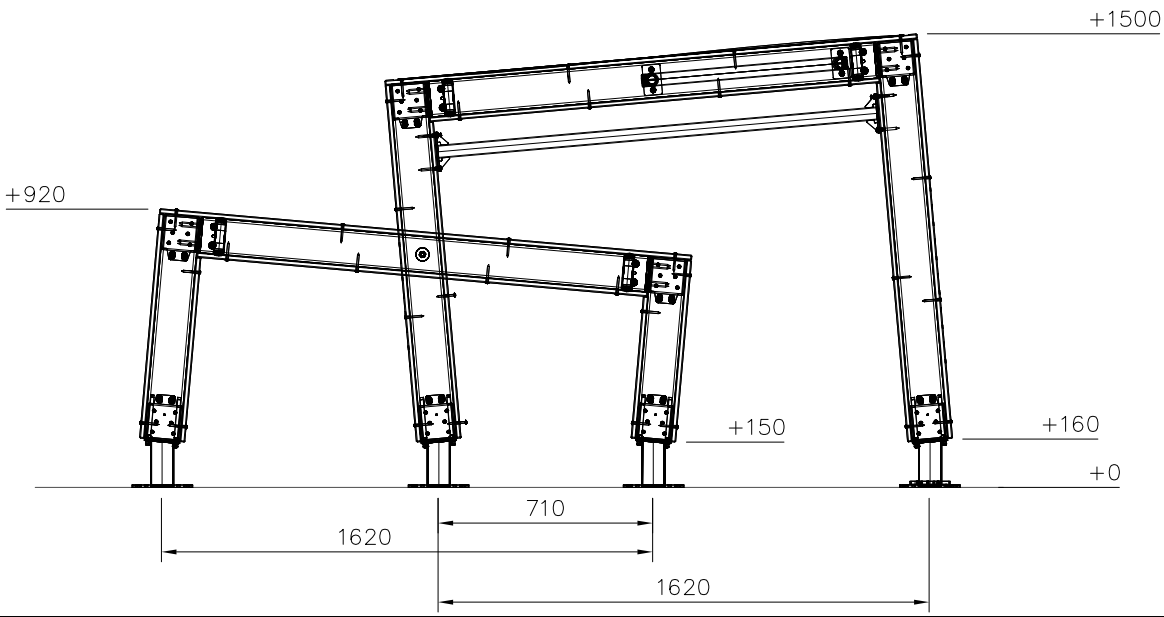


Copyright Lappset Group Ltd

LAPPSET® 081735M


DATE: 24.6.2025

1:50
0 2


Falling Space 21.5 m2
Max Falling Height 1500 mm

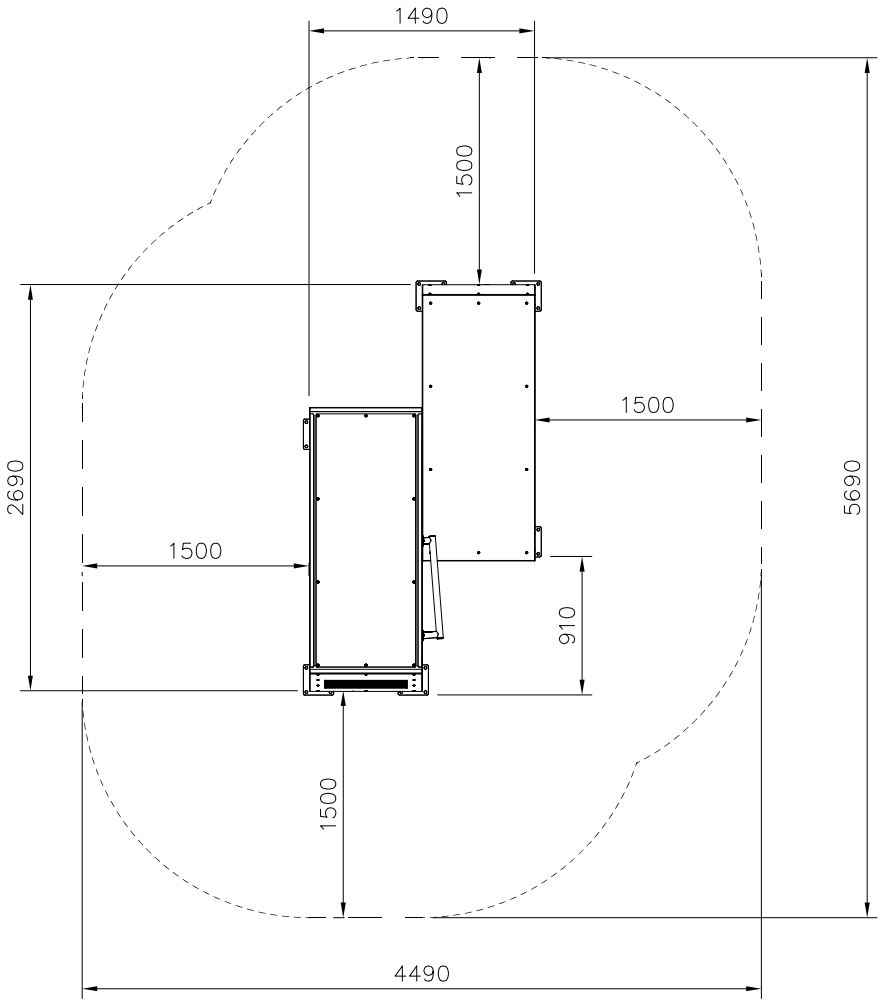


DET 1

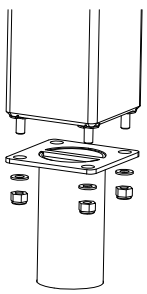

DET 2

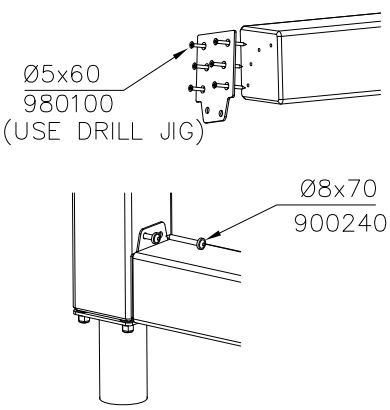

DET 3

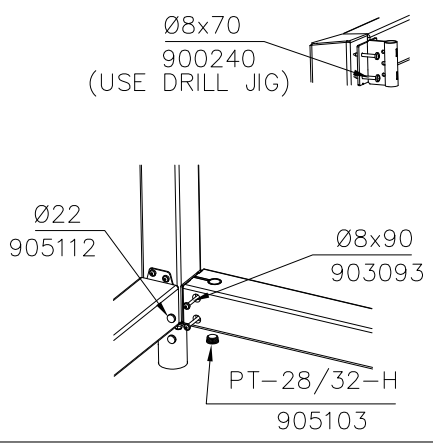


Copyright Lappset Group Ltd

LAPPSET®


081735M

DATE: 24.6.2025


DET 4

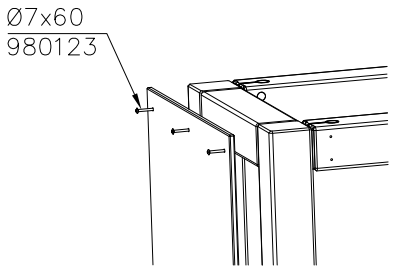


DET 5

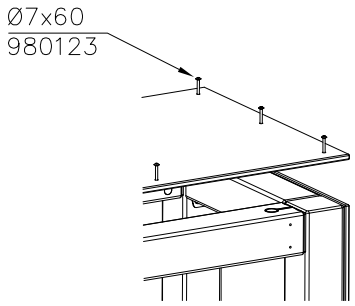


DET 6

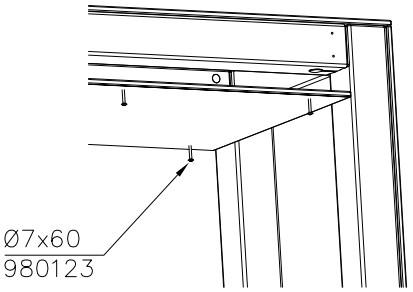


DET 7

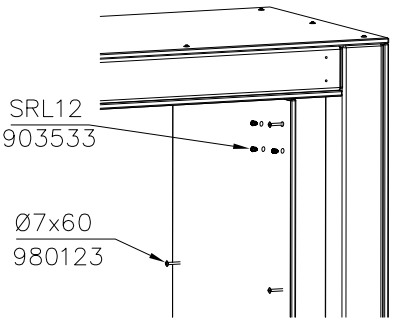


DET 8

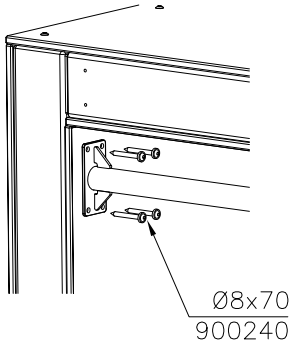

DET 9 DRILL PREHOLES Ø6mmBEFORE INSTALLING HANDLES

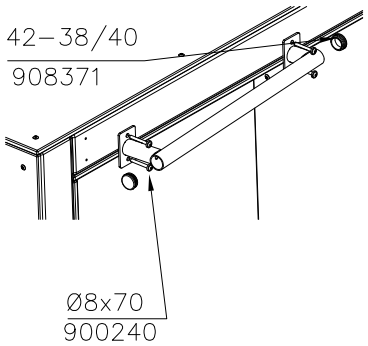


DET 10

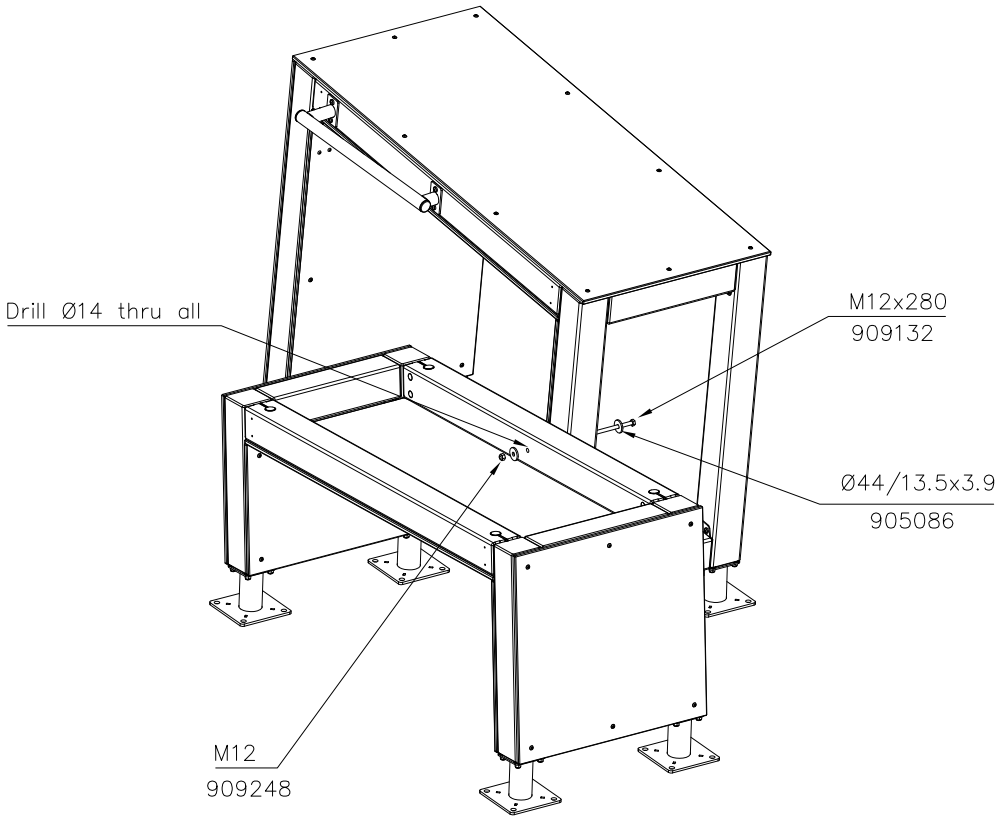

Copyright 1998 Lappset Group Ltd


LAPPSET® 081735M

DATE: 24.6.2025

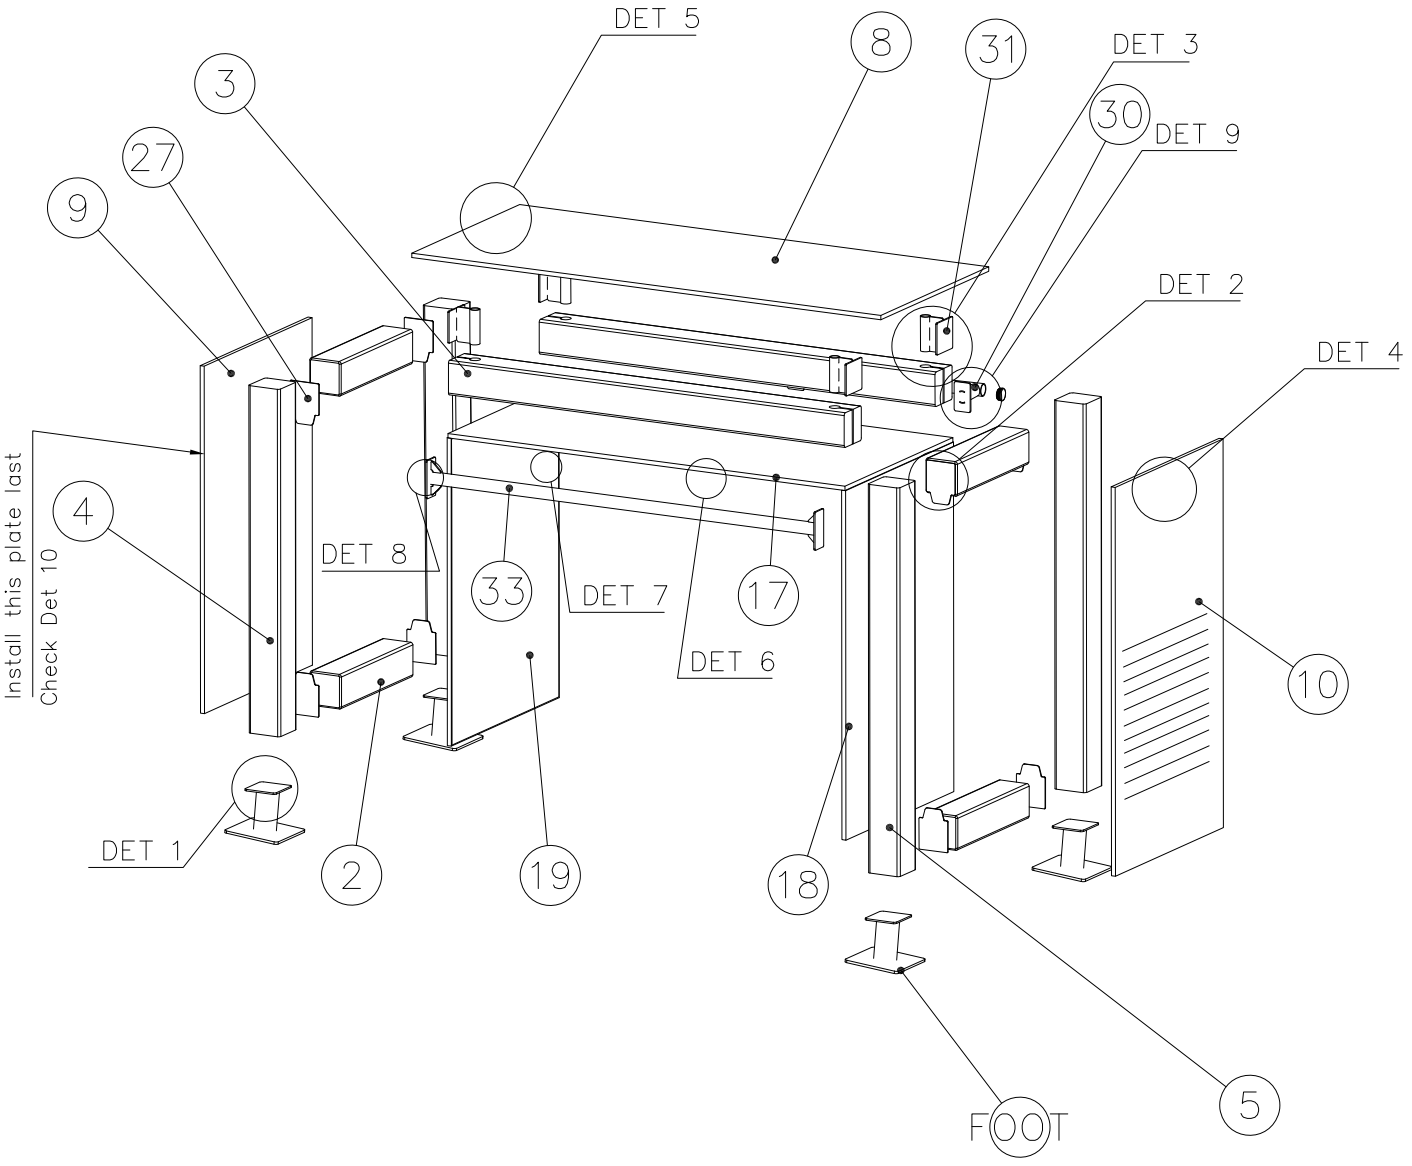


JIG DET A (USE DET 2–3)

NOTE:
Use drill jig 708857
to predrill Ø5↧50
holes for 910266
and 908698

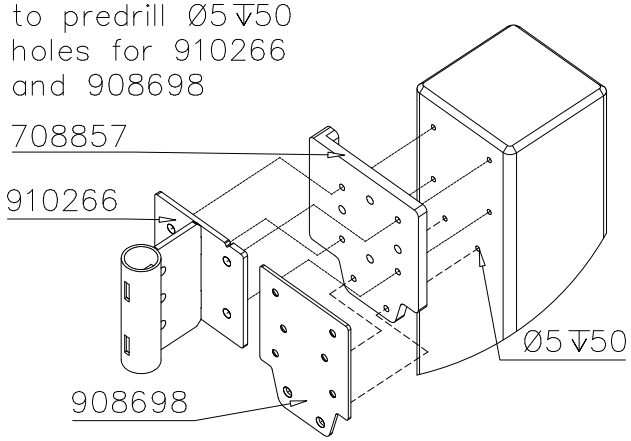

JIG DET B (USE DET 9)

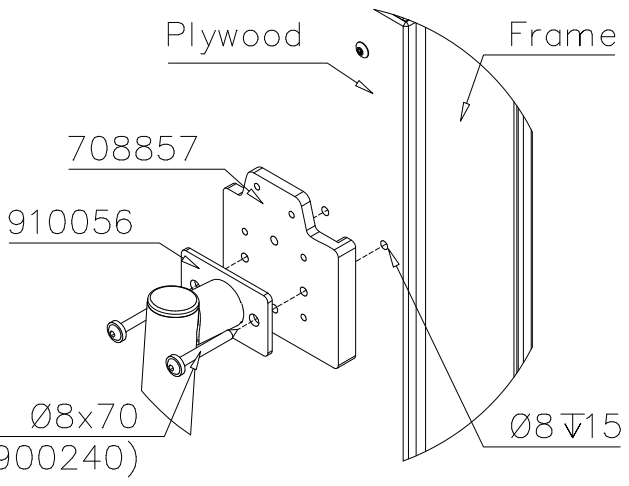


Copyright Lappset Group Ltd

LAPPSET®


081735M

DATE: 24.6.2025

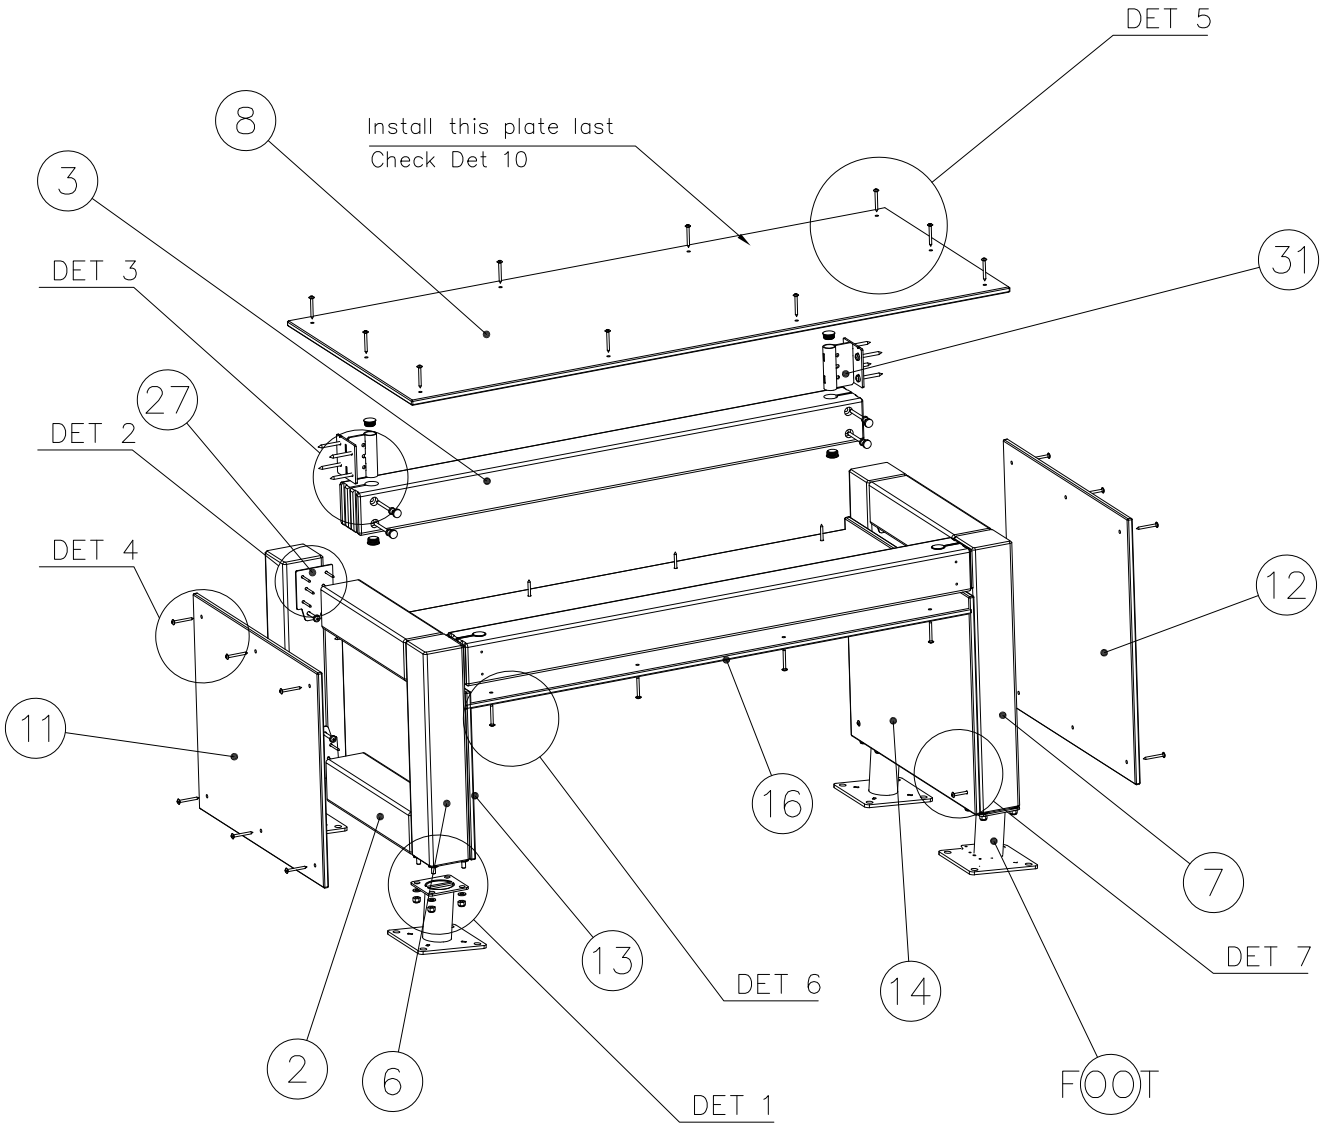

JIG DET A (USE DET 2–3)

NOTE:
Use drill jig 708857
to predrill Ø5↧50
holes for 910266
and 908698

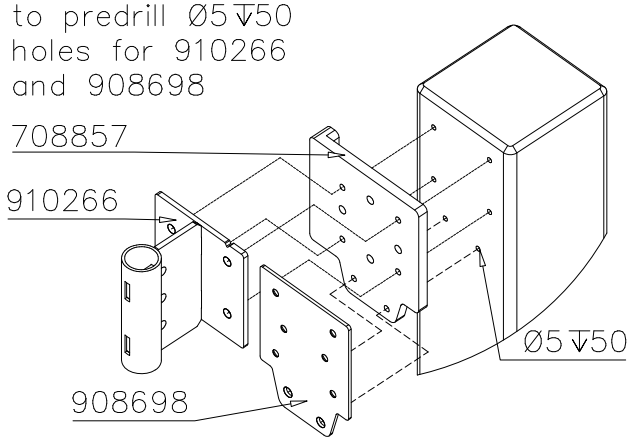


Copyright Lappset Group Ltd


LAPPSET®


081737M

DATE: 20.4.2020

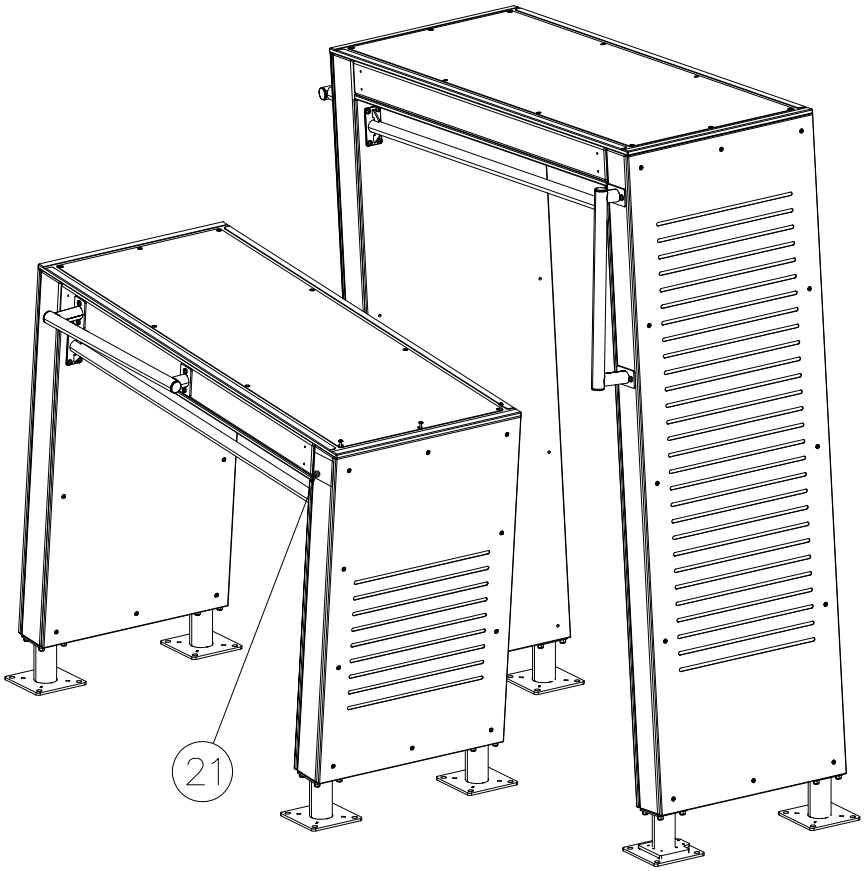











① 707210	PCS	8	② 707213	PCS	4
118x118x503			118x118x1490		
③ 708042	PCS	2	④ 708125	PCS	2
118x118x1185			118x118x1326		
⑤ 708522	PCS	2	⑥ 708688	PCS	2
118x118x2139			118x118x2279		
⑦ 712612	PCS	2	⑧ 712611	PCS	1
16x745x1766			16x745x2280		
⑨ 712610	PCS	1	⑩ 712609	PCS	1
16x745x1185			16x745x1326		

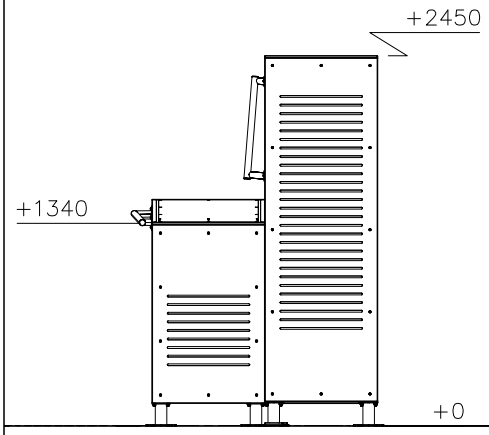


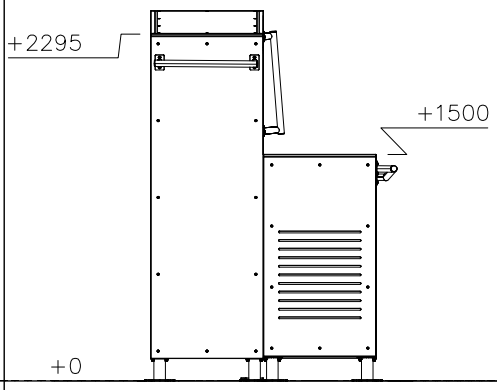



⑪ 708857 JIG	PCS	1	⑫ 900240	PCS	100
20x133x149			Ø8x70		
⑬ 903093	PCS	16	⑭ 903533	PCS	6
Ø8x90			SRL12		
⑮ 905103	PCS	16	⑯ 905112	PCS	16
PT-28/32-H			Ø22		

Copyright Lappset Group Ltd

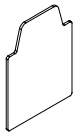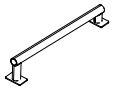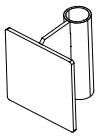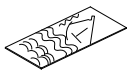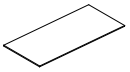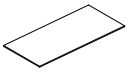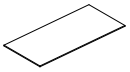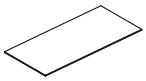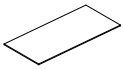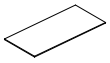(17) 908371	PCS 6	(18) 908698	PCS 16	(19) 910056	PCS 3	(20) 910266	PCS 8	(21) 702286	PCS 1	(22) 910328	PCS 3
											
42−38/40		3x114x108		140x690		90x108x118		65x65		L 1466	
(23) 980100	PCS 96	(24) 980123	PCS 87	(25) 911297 MURAL	PCS 1	(26) 911293 COLOR	PCS 1	(27) 911295 COLOR	PCS 1	(28) 911301 COLOR	PCS 1
											
Ø5x60		Ø7x60		12x745x2140		15x745x2145		15x745x2004		15x745x1495	
(29) 911103 COLOR	PCS 1	(30) 911305 COLOR	PCS 1	(31) 911307 COLOR	PCS 1	(32) 905086	PCS 2	(33) 909132	PCS 1	(34) 909248	PCS 1
											
15x745x1495		15x745x1192		15x745x1050	31	Ø44/13.5x3.9		M12x280		M12	
(35) 980114	PCS 4										
											
Ø4x20											

FOOT OPTIONS

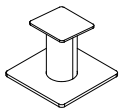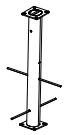709261+		709262+	
○ 910267 SURFACE	PCS 8	○ 910567 CONCRETE	PCS 8
			
152x200x200		117x117x715	

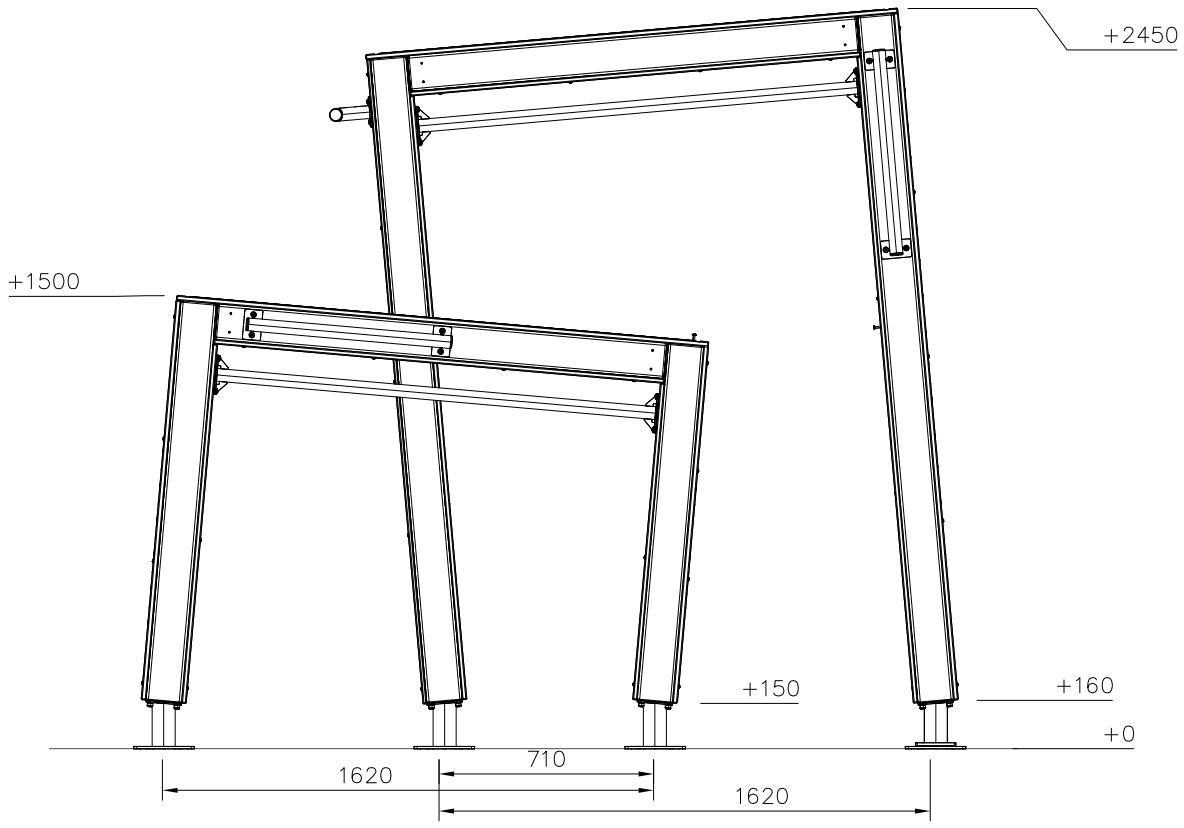

Copyright Lappset Group Ltd


EN Impact Attenuating Surface (IAS) 27.6 m2

Falling Space 27.6 m2


Max Falling Height 2450 mm

1:50


0 2

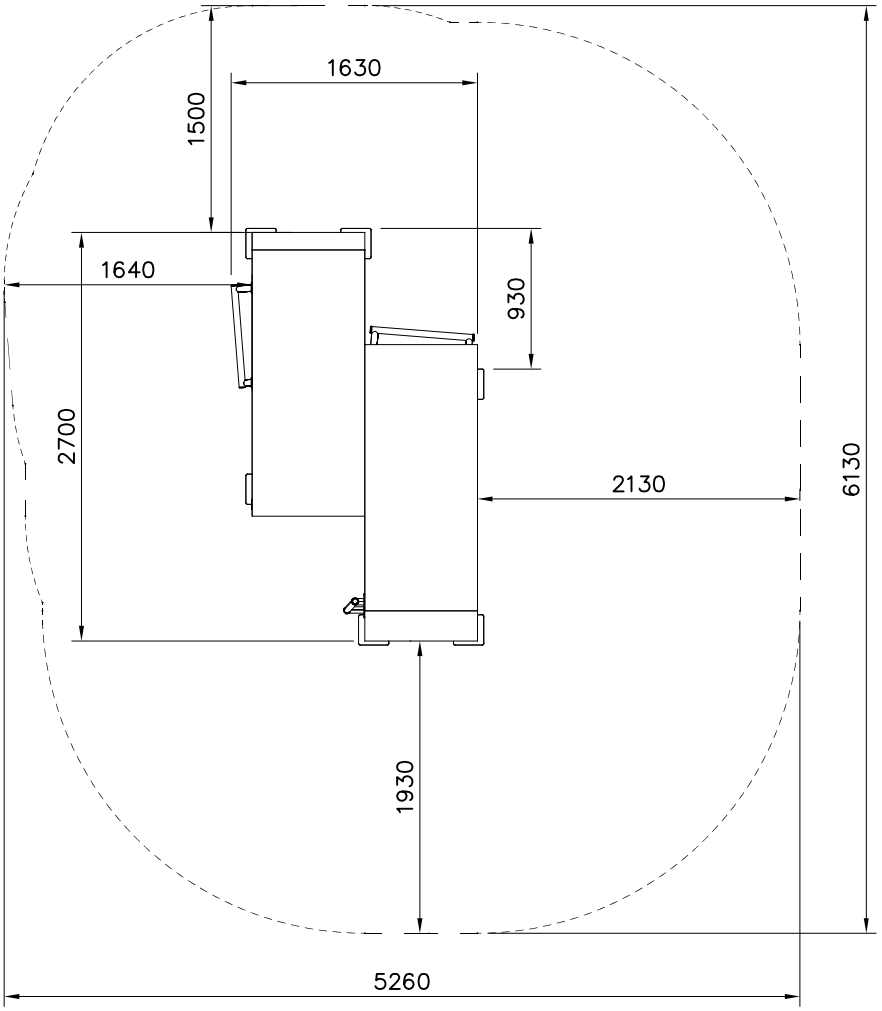


DET 1

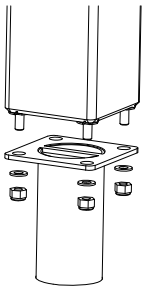

DET 2

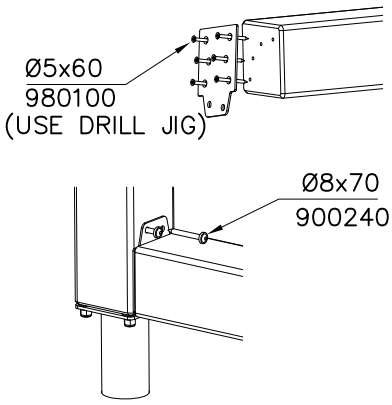

DET 3

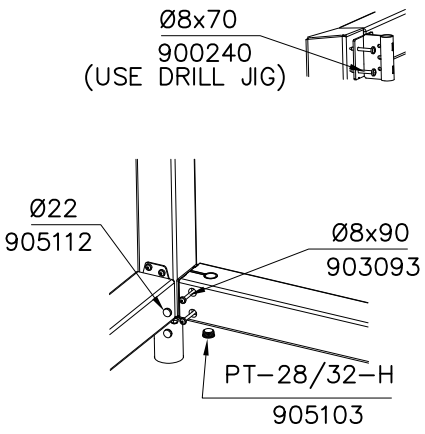


Copyright Lappset Group Ltd

LAPPSET®


081737M

DATE: 20.4.2020


DET 4

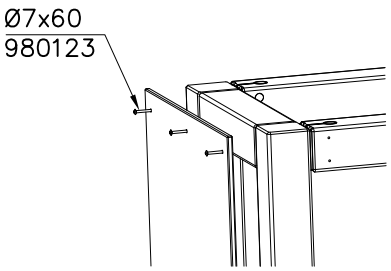


DET 5

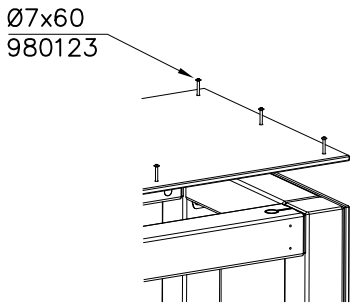


DET 6

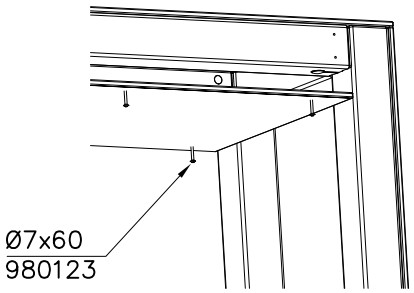


DET 7

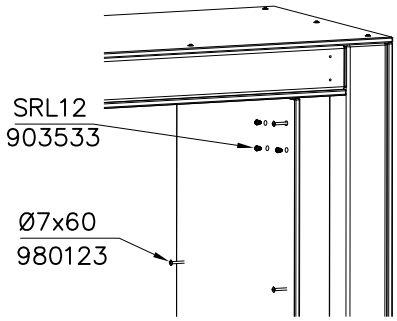


DET 8

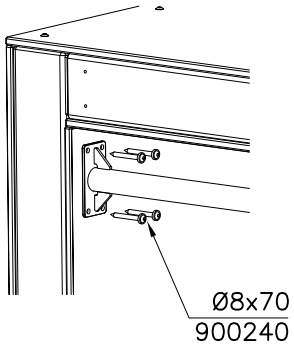


DET 9 DRILL PREHOLES Ø6mmBEFORE INSTALLING HANDLES

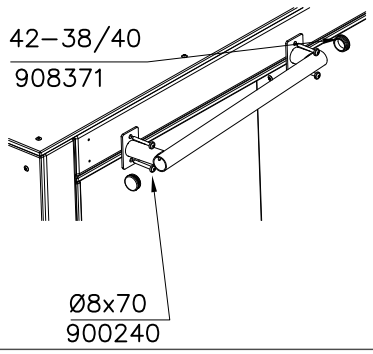

DET 10

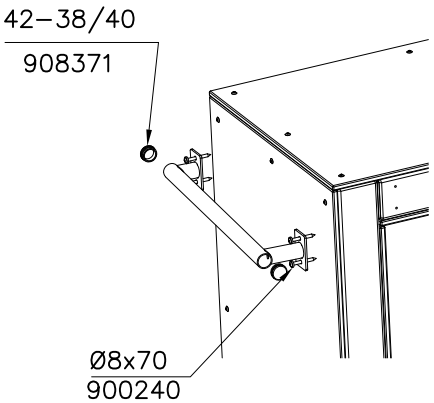

DET 11 DRILL PREHOLES BEFORE INSTALLING HANDLES

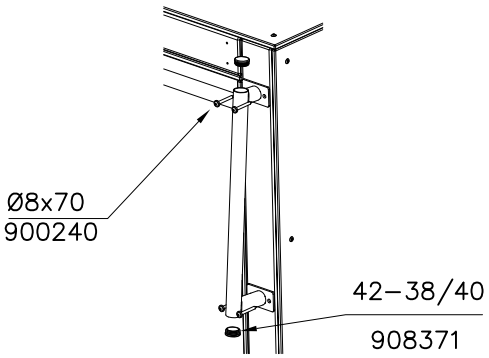


Copyright 1998 Lappset Group Ltd

LAPPSET®


081737M

DATE: 20.4.2020

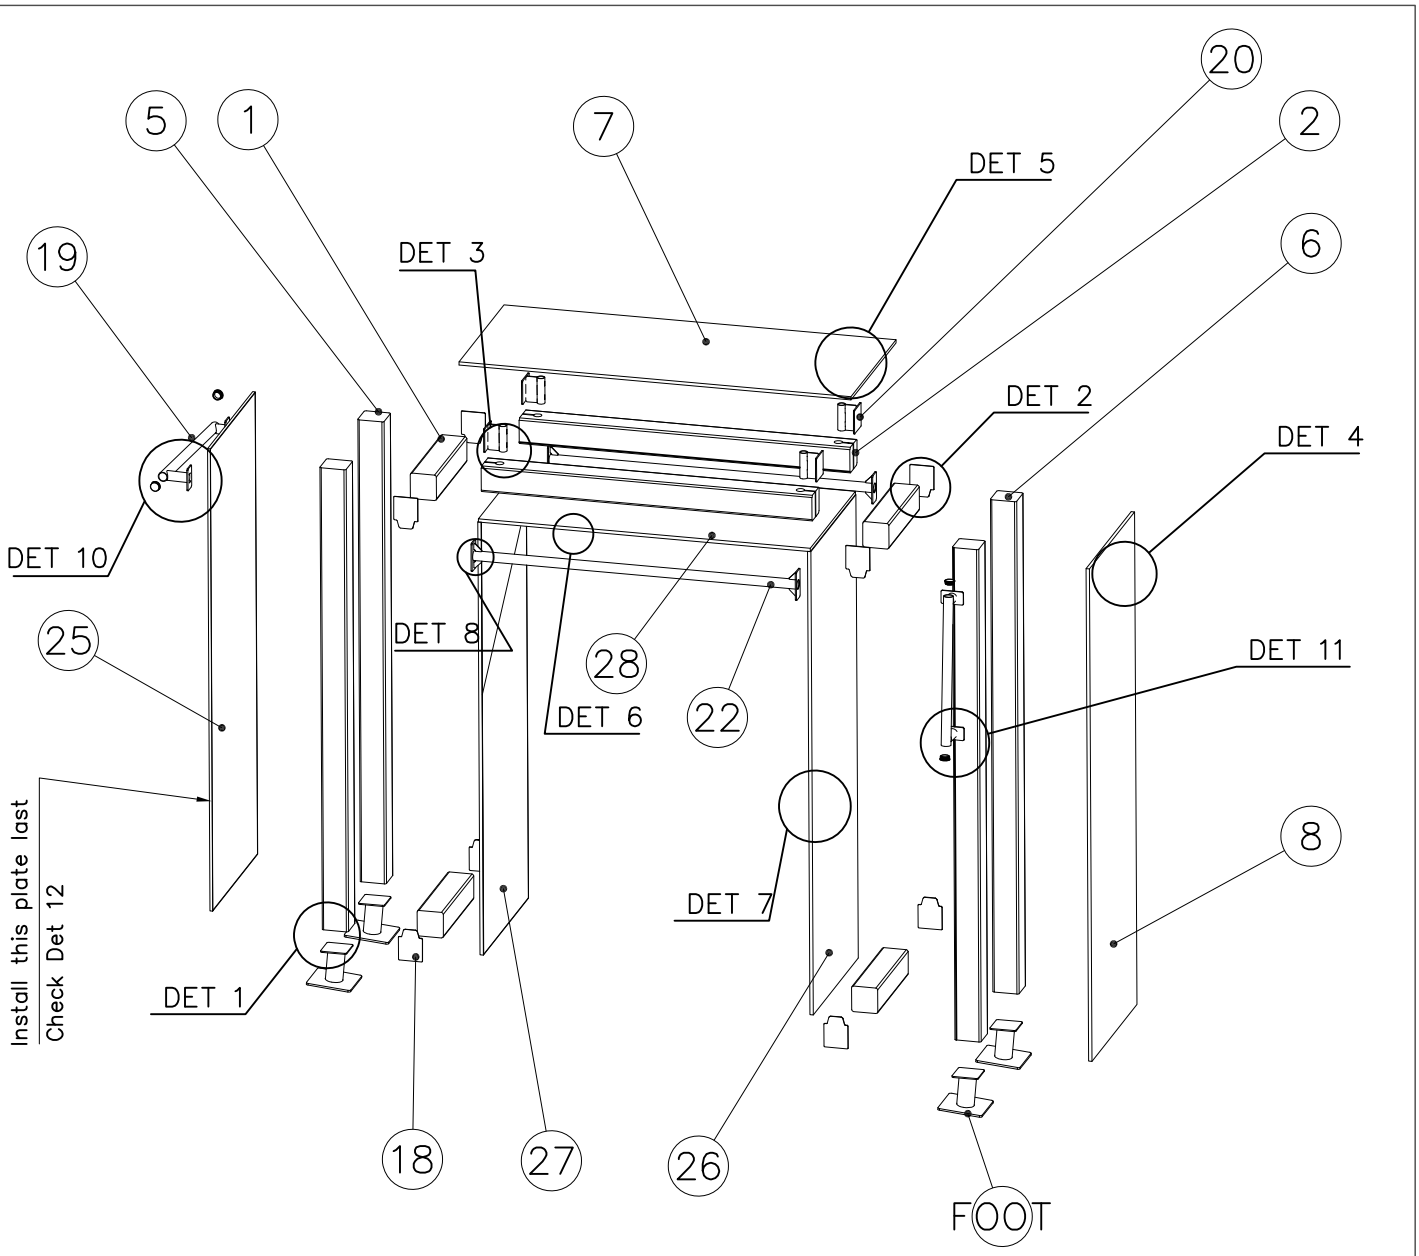


JIG DET A (USE DET 2–3)

NOTE:
Use drill jig 708857
to predrill Ø5↧50
holes for 910266
and 908698

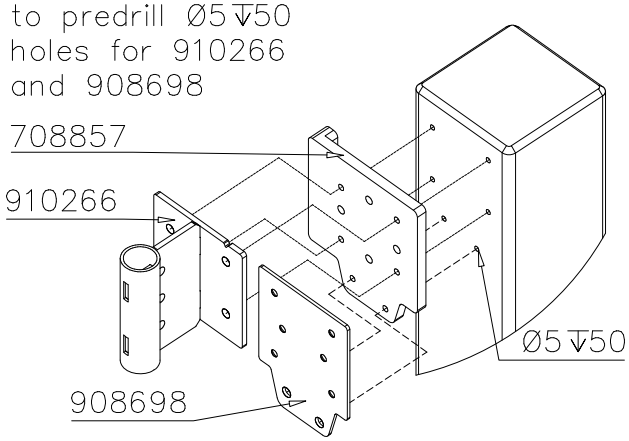


JIG DET B (USE DET 11)

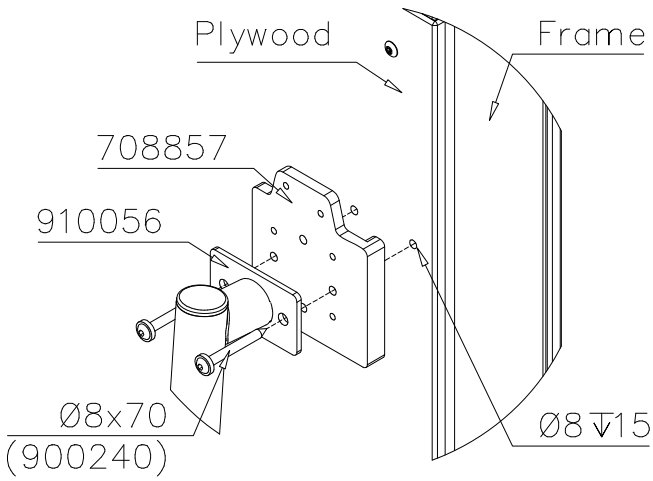


Copyright Lappset Group Ltd

LAPPSET® 081737M

DATE: 20.4.2020

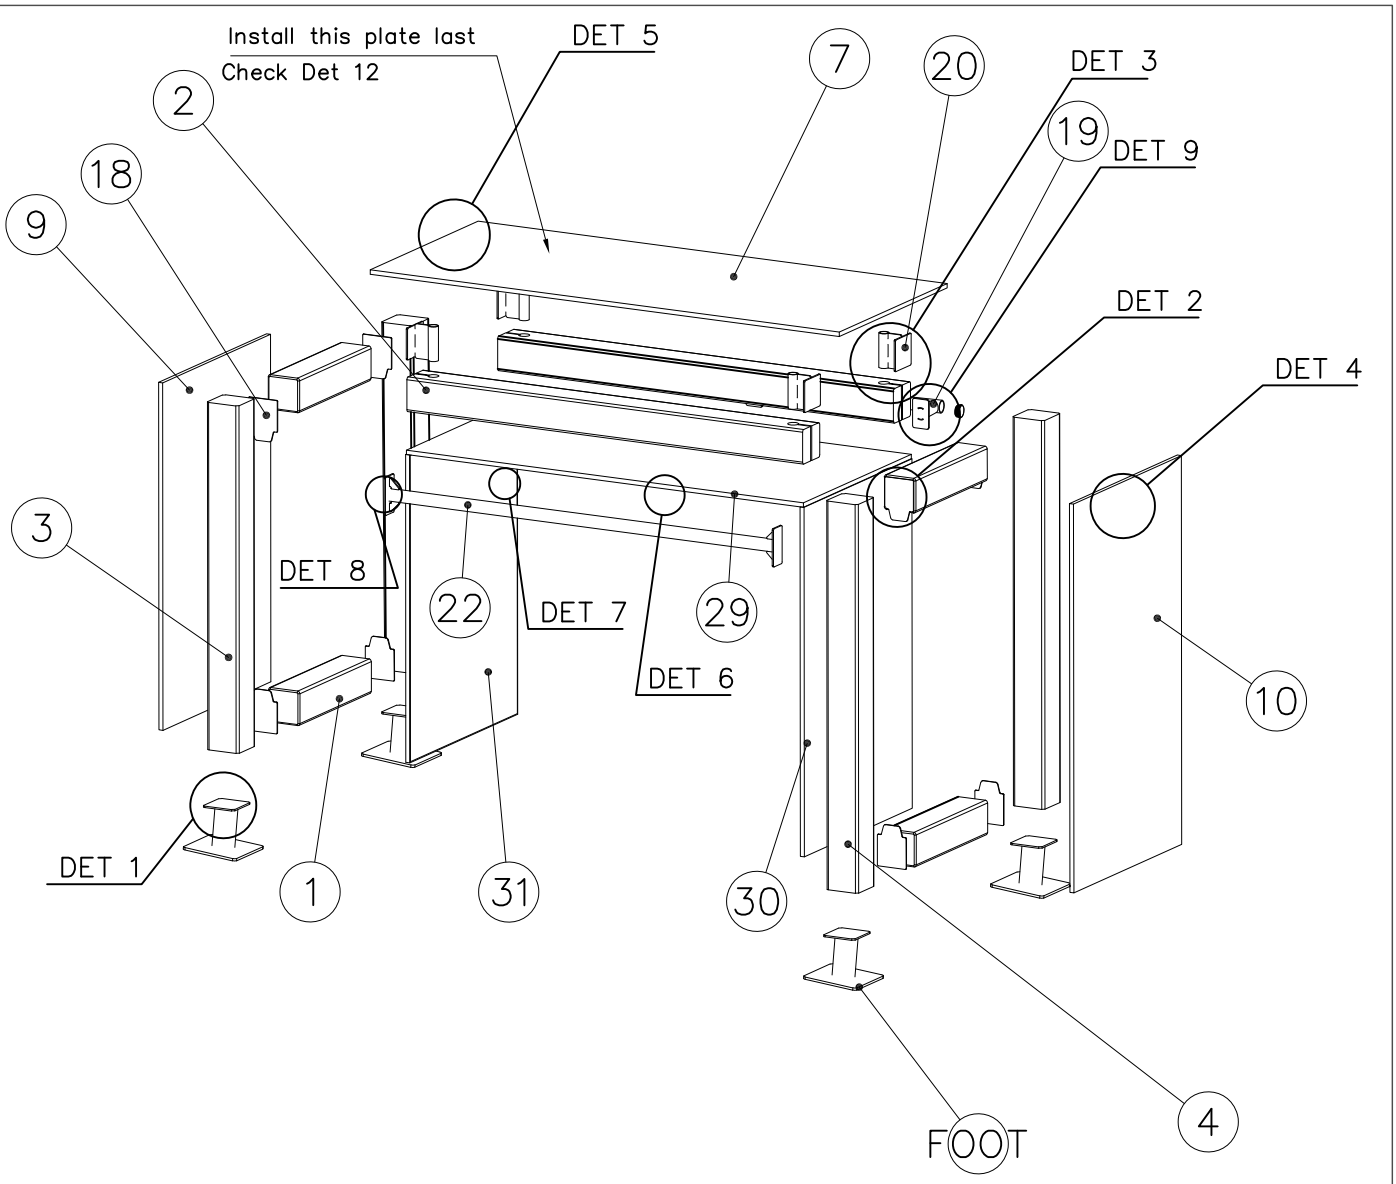

DET 12

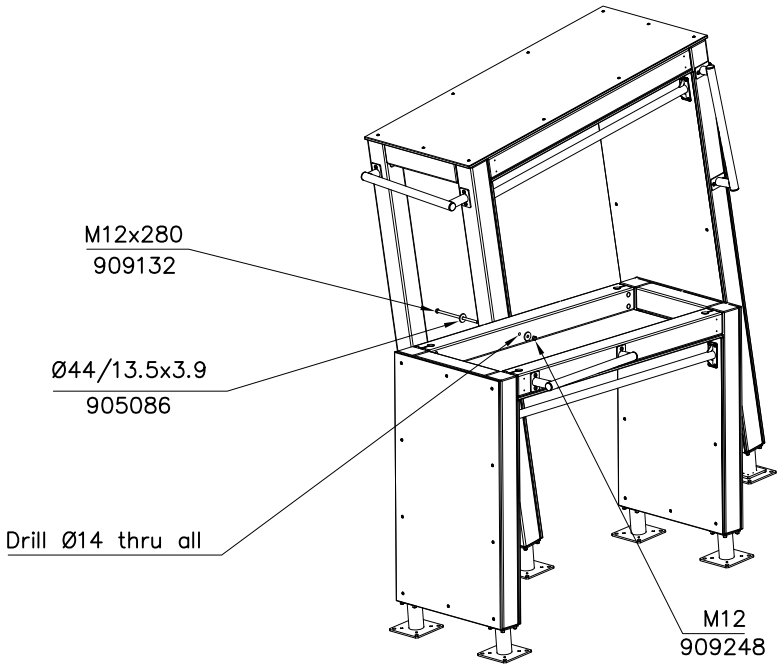


Copyright Lappset Group Ltd

LAPPSET®

081700M

DATE: 17.2.2020

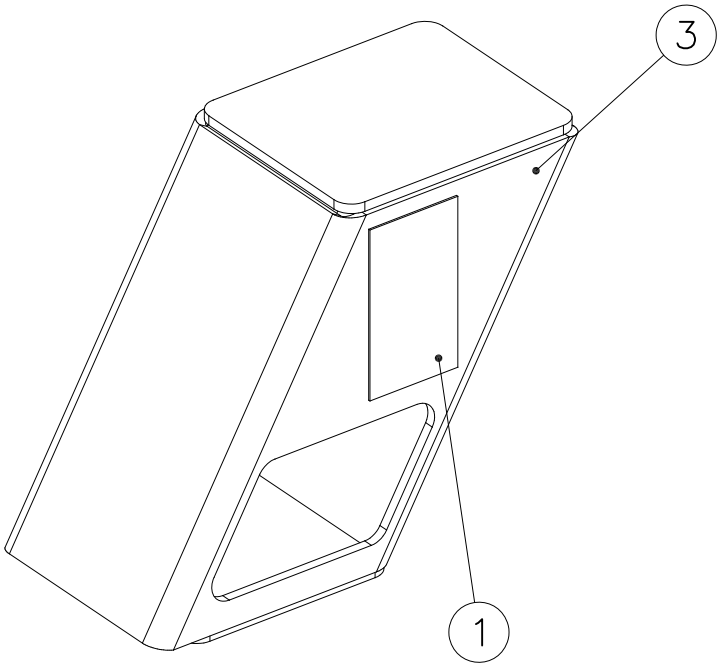

		PCS
1	702341	1
	90x50	
2	709381	2
	SURFACE	
3	910219	1
	120x120x200	

FOOT OPTION FOR DEEP MOUNTING

709379+


		PCS
○	902564	1
	L 550	


1:50


0 2

---- Falling Space 8.2 m2

Max Falling Height 200 mm

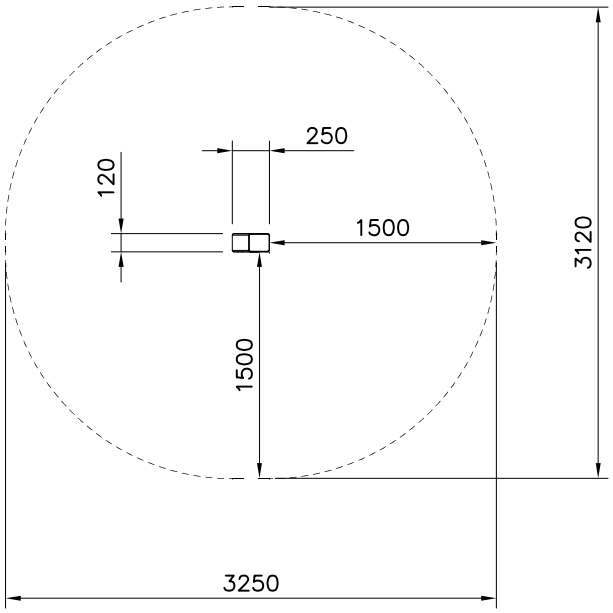

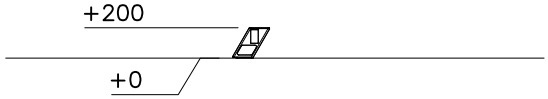

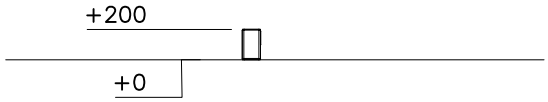


Copyright Lappset Group Ltd


LAPPSET®

081700M

DATE: 17.2.2020

Shadow lines

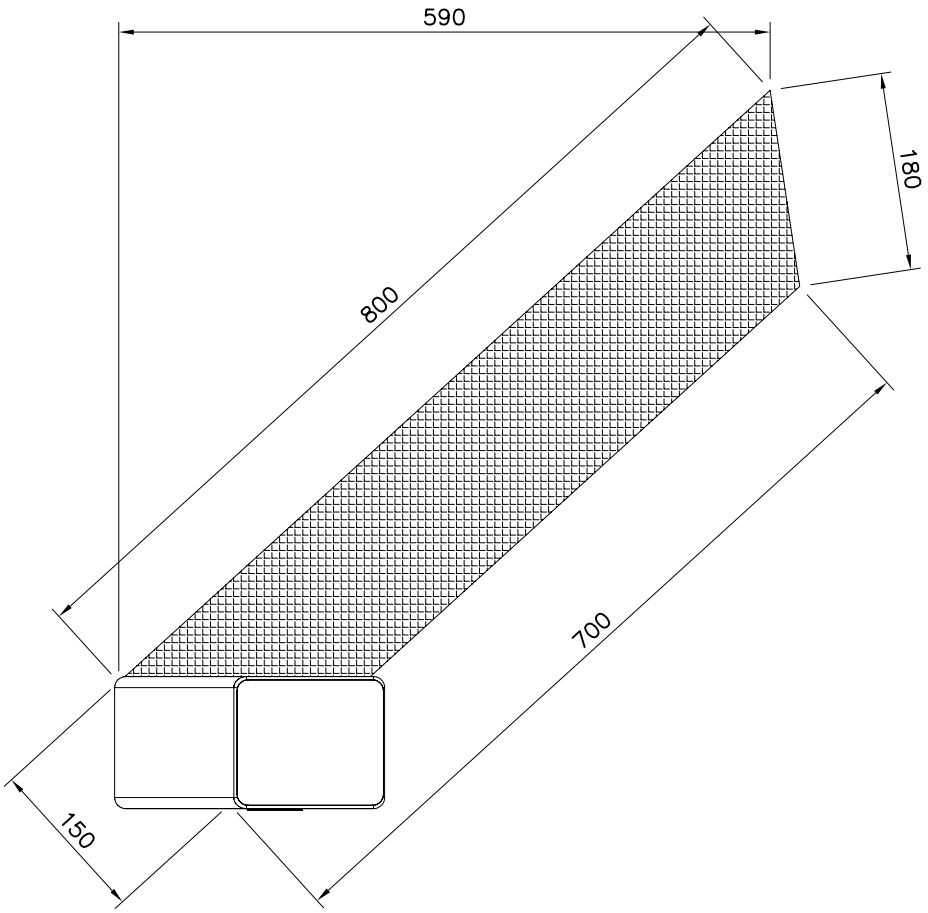


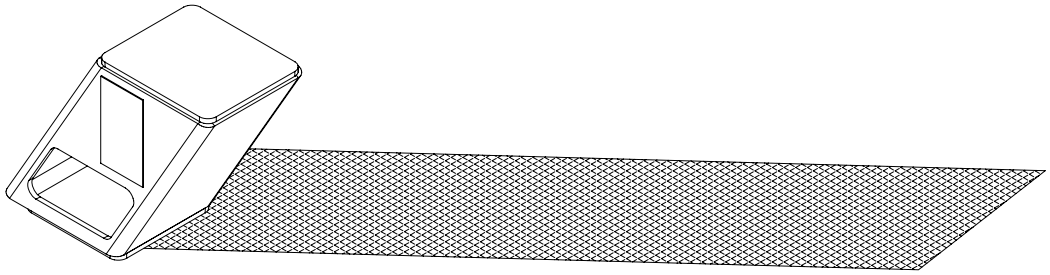

Copyright Lappset Group Ltd

LAPPSET® 081701M

DATE: 9.8.2019

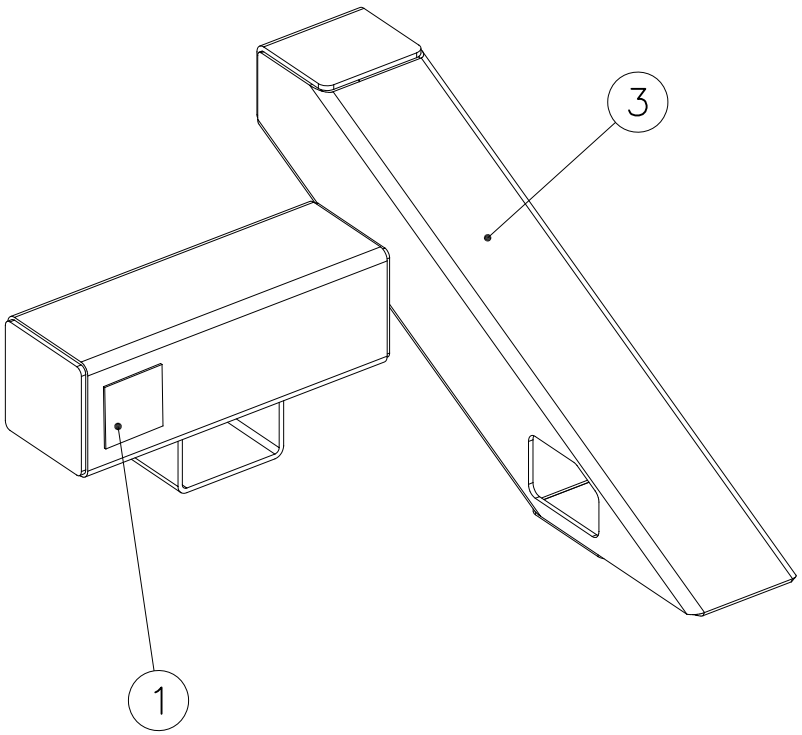

		PCS
1	702341	1
	90x50	
2	709381	2
	SURFACE	
3	910220	1
	300x470x662	

FOOT OPTION FOR DEEP MOUNTING

709379+


		PCS
○	902564	2
	L 550	


1:50


0 2

– – – – Falling Space 10.8 m2

Max Falling Height 300 mm

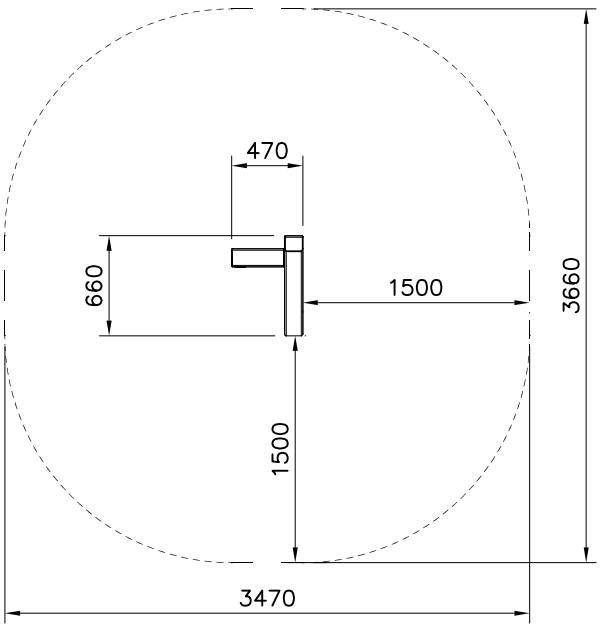

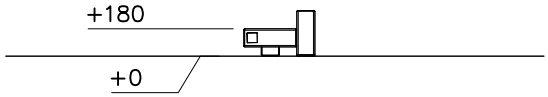

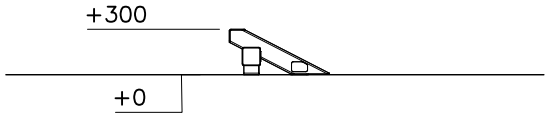



Copyright Lappset Group Ltd

LAPPSET®

081710M


DATE: 18.6.2019

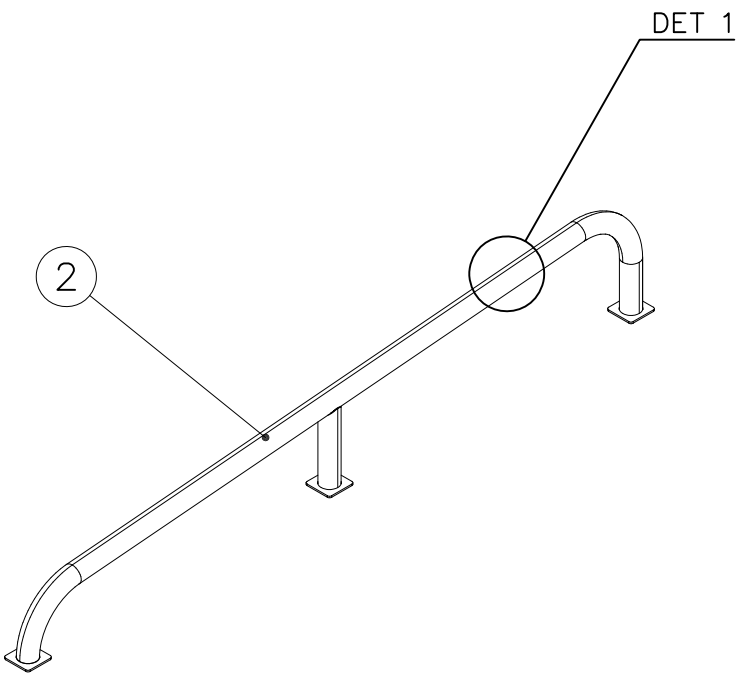

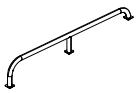1	702341	PCS	2	910253	PCS
		1			1
	90x50			Ø60x376x2290	
3	903533	PCS			PCS
		4			
	SRL12				

---- Falling Space 14.2 m2
Max Falling Height 380 mm

1:50
0 2

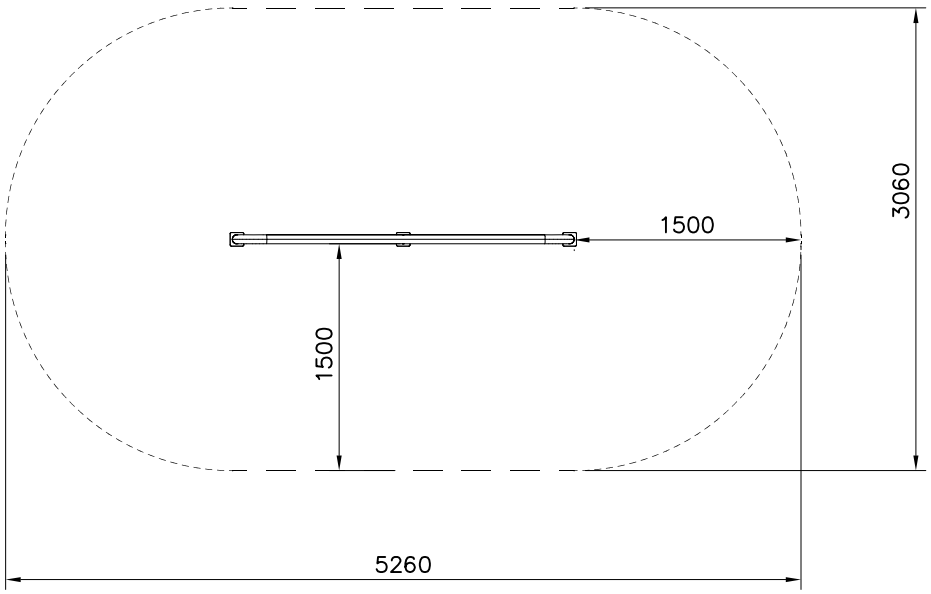



Copyright Lappset Group Ltd


LAPPSET®

081710M


DATE: 18.6.2019

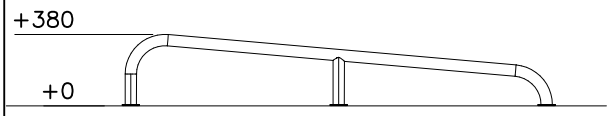

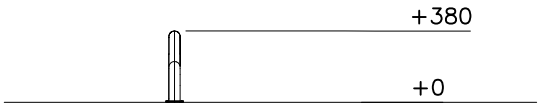

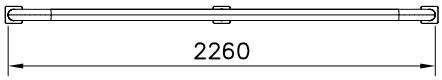


DET 1

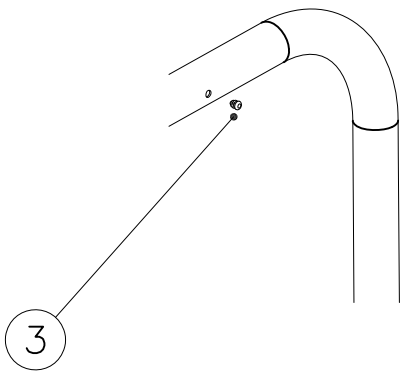

Copyright 1998 Lappset Group Ltd


LAPPSET® 081711M

DATE: 23.8.2019

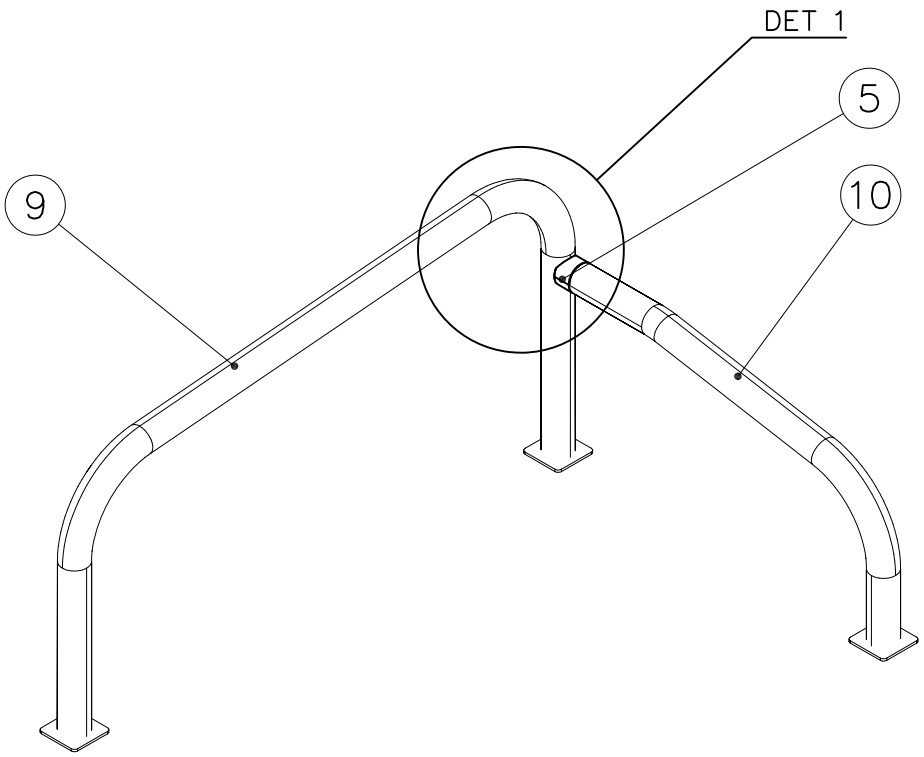

① 702341	PCS 1	90x50	② 900965	PCS 1	M10
③ 903533	PCS 4	SRL12	④ 904133	PCS 1	M10x80
⑤ 908069	PCS 1	Ø60x87.6	⑥ 909111	PCS 1	M12x100
⑦ 909248	PCS 1	M12	⑧ 909638	PCS 4	Ø20/10.5
⑨ 910254	PCS 1	Ø60x650x1290	⑩ 910262	PCS 1	Ø60x435x795
⑪ 980154	PCS 1	Ø24/13		PCS	

OPTION LEFT–HANDED

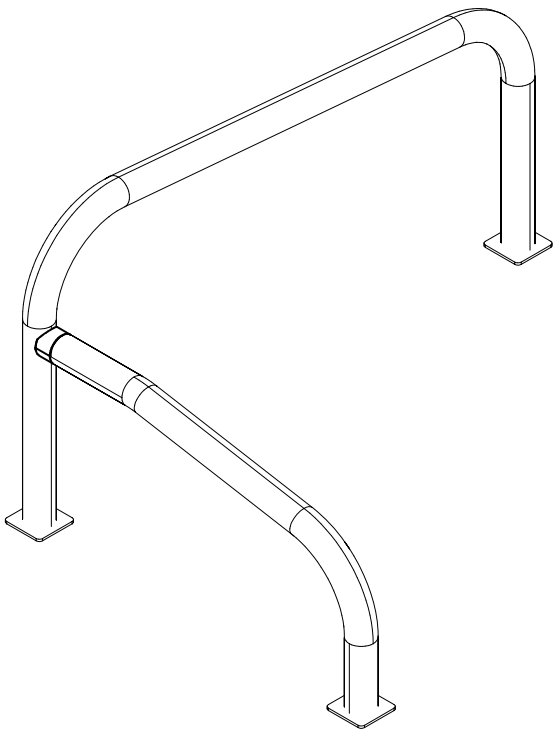

FOOT OPTION FOR DEEP MOUNTING

709379+


○ 902564	PCS 3	L 550


Copyright Lappset Group Ltd


LAPPSET®


081711M

DATE: 23.8.2019

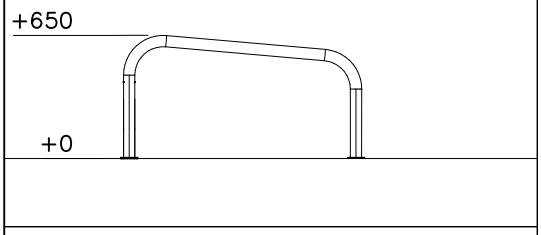

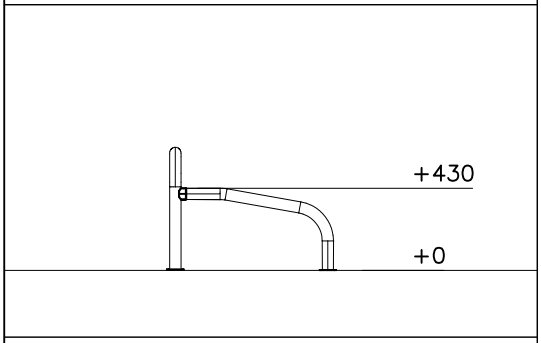


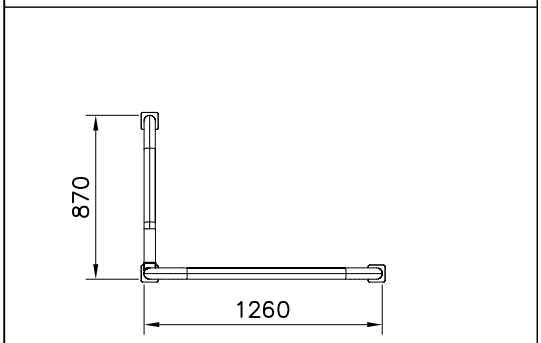

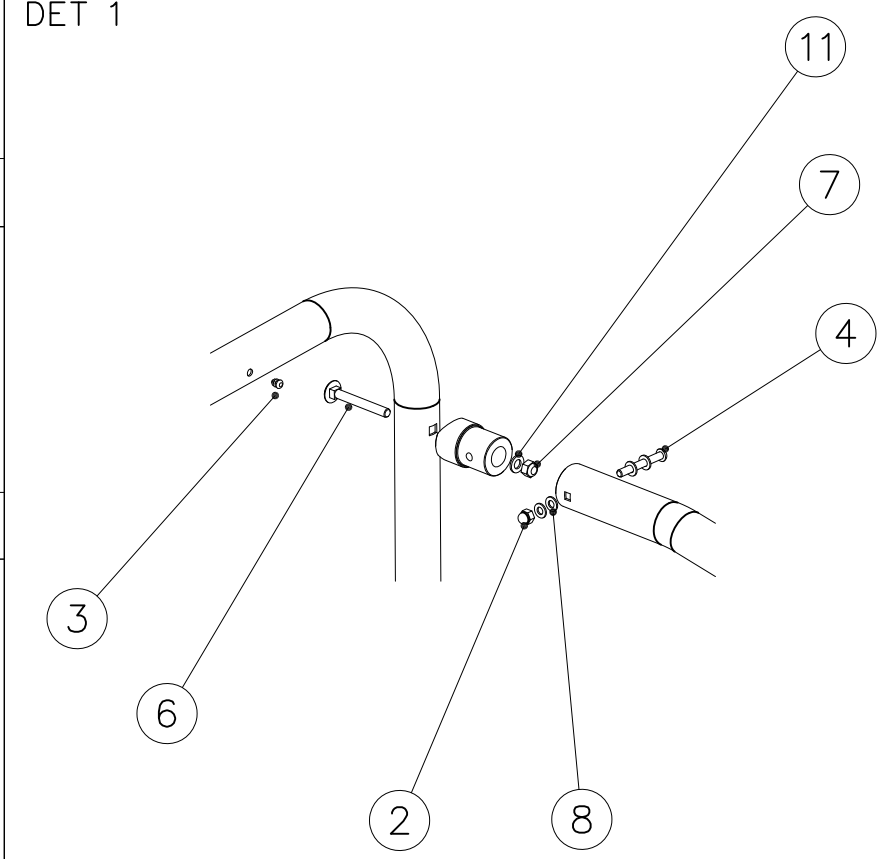

Falling Space 13.1 m2
Max Falling Height 650 mm


1:50
0 2

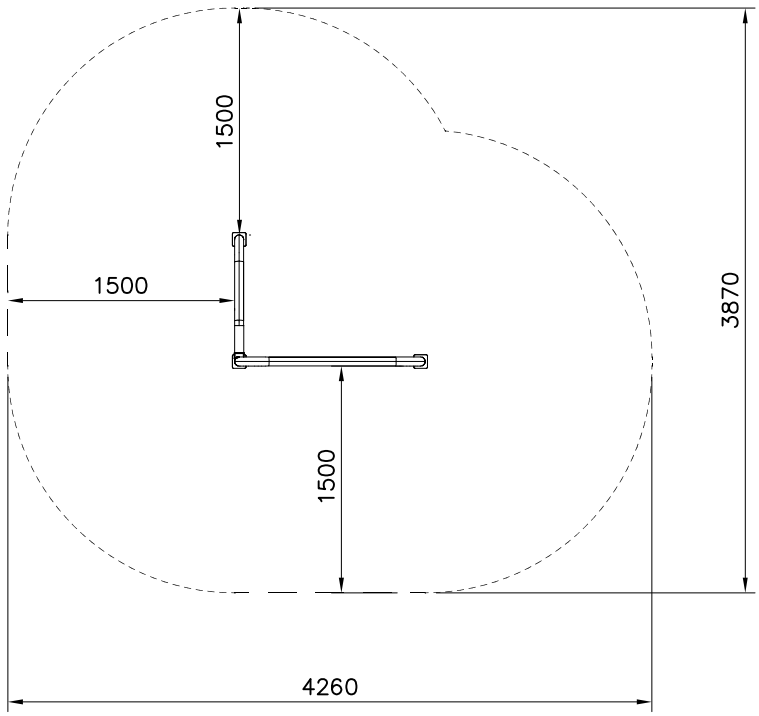


Copyright 1998 Lappset Group Ltd





LAPPSET® 081712M

DATE: 18.6.2019

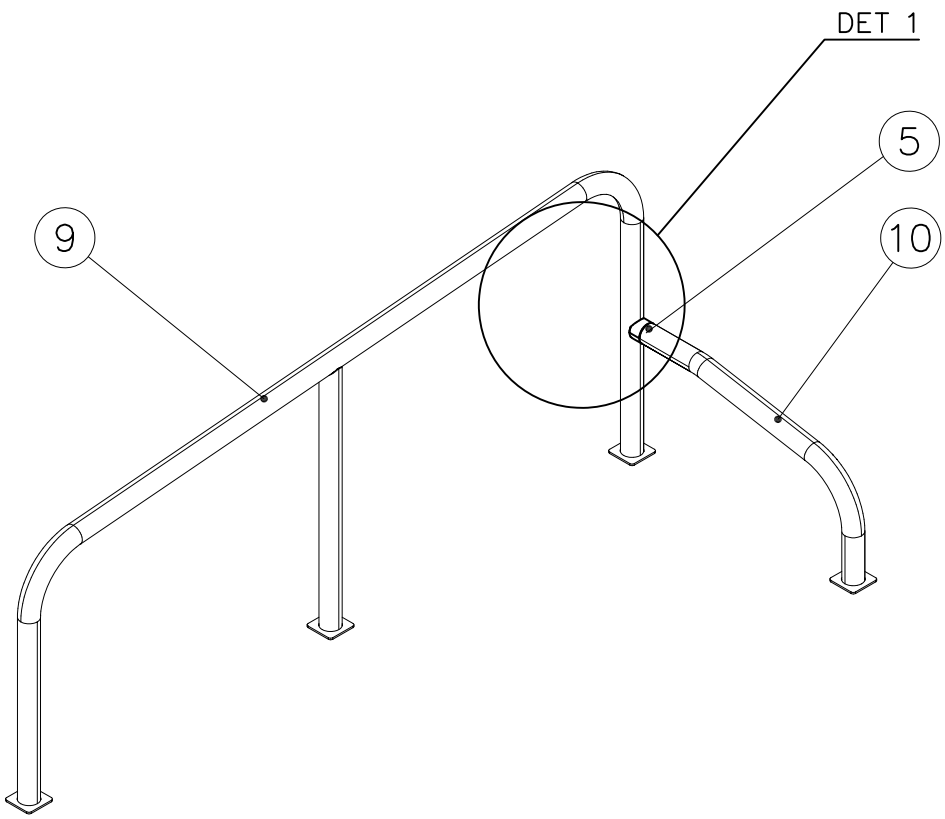

OPTION LEFT–HANDED

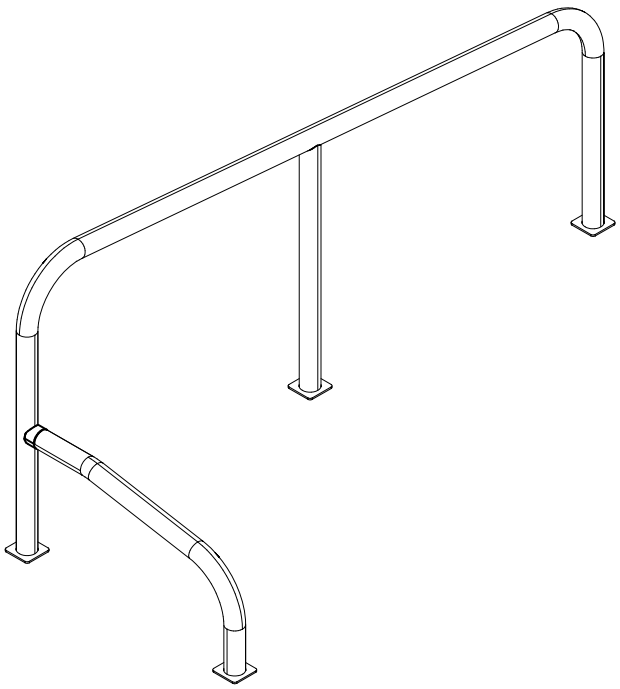

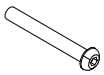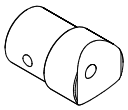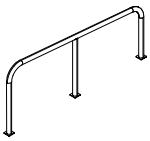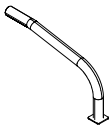
		PCS			PCS
① 702341	 90x50	1	② 900965	 M10	1
③ 903533	 SRL12	4	④ 904133	 M10x80	1
⑤ 908069	 Ø60x87.6	1	⑥ 909111	 M12x100	1
⑦ 909248	 M12	1	⑧ 909638	 Ø20/10.5	4
⑨ 910255	 Ø60x950x2290	1	⑩ 910262	 Ø60x435x795	1
⑪ 980154	 Ø24/13	1			


Copyright Lappset Group Ltd


LAPPSET®


081712M

DATE: 18.6.2019

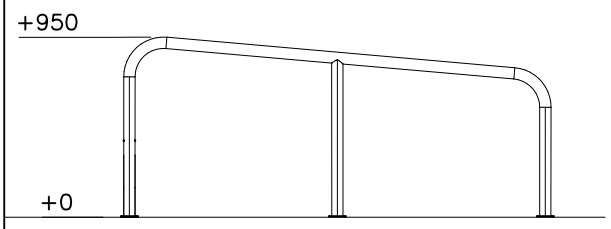

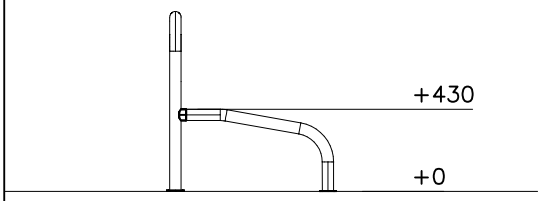


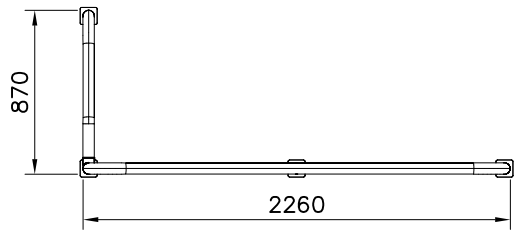

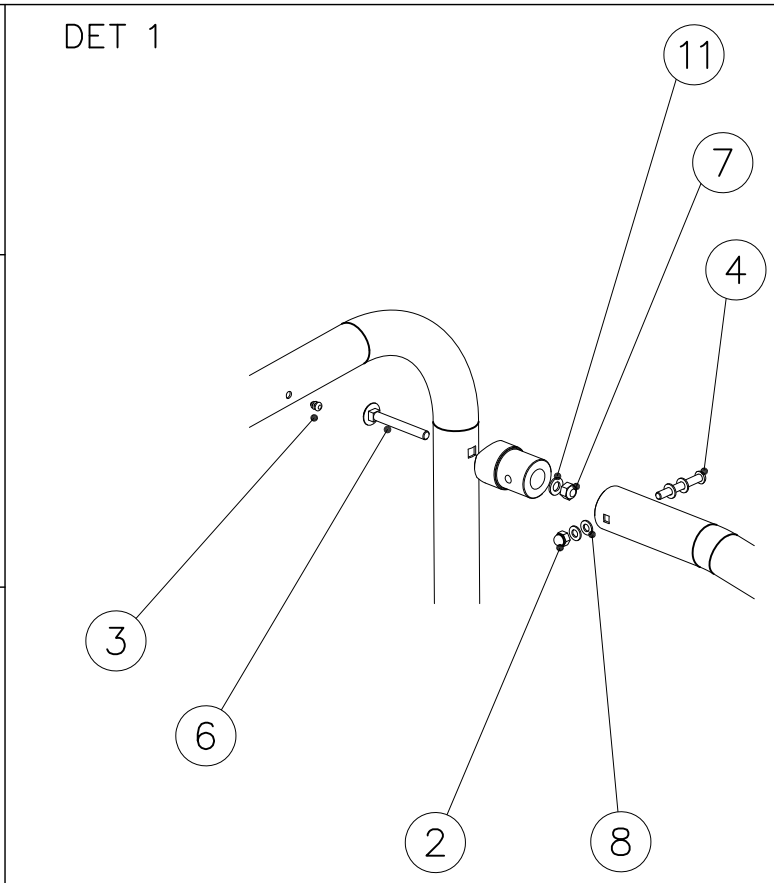

1:50
0 2

– – – – Falling Space 16.2 m2
Max Falling Height 950 mm

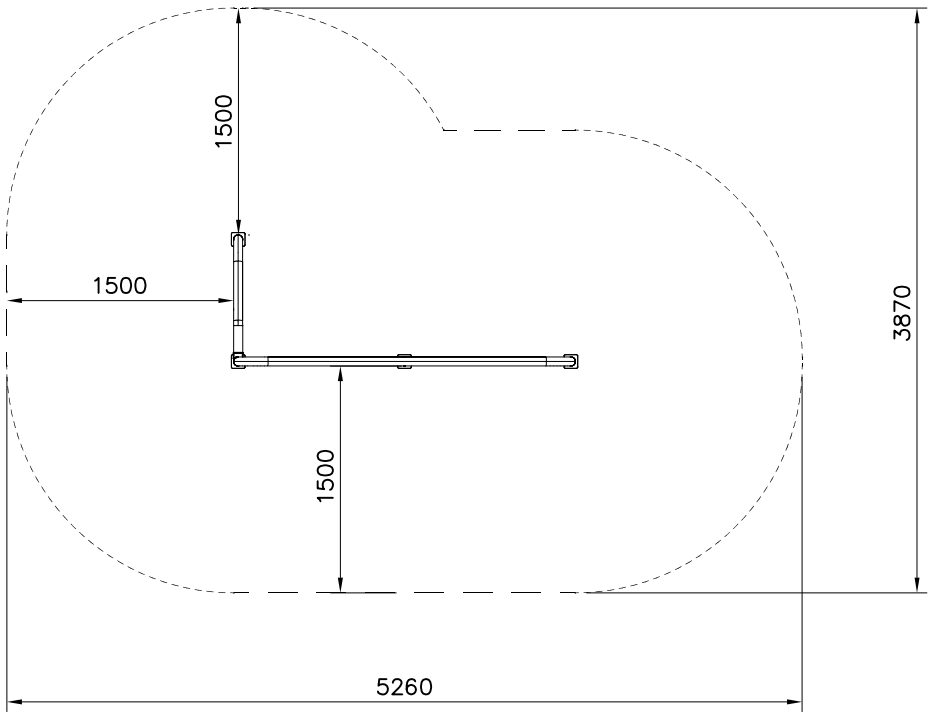









Copyright 1998 Lappset Group Ltd


LAPPSET®


081732M


DATE: 23.3.2021

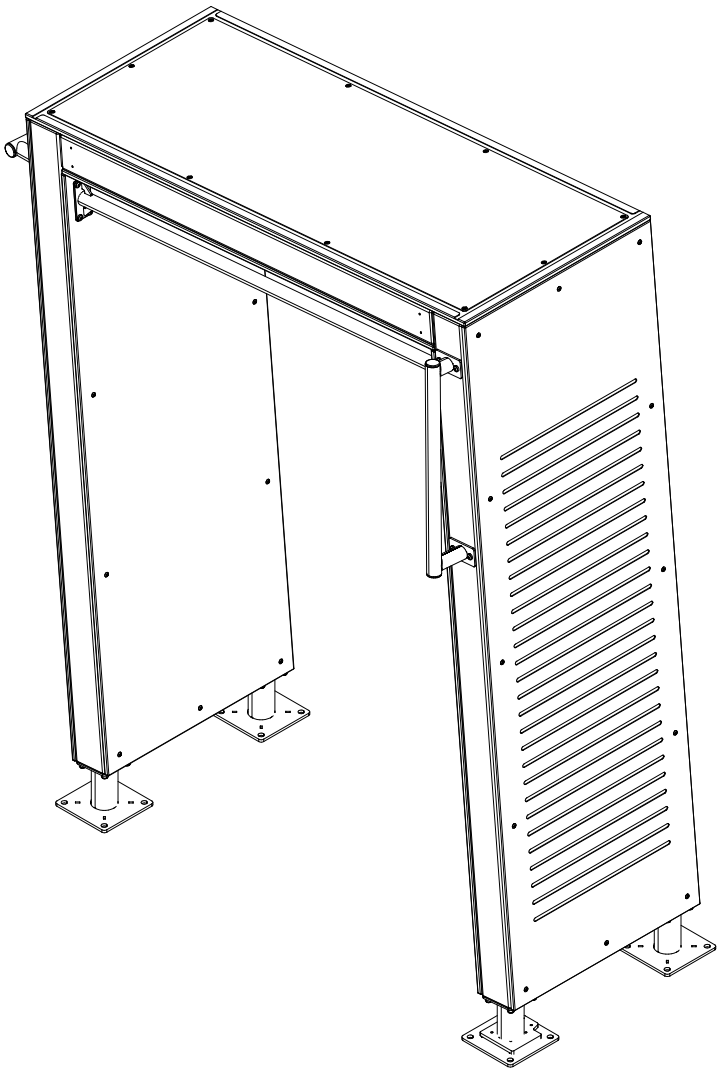

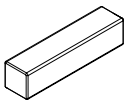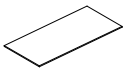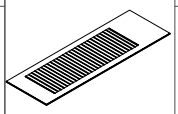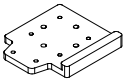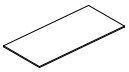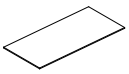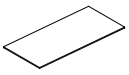		PCS
① 707210	 118x118x503	4
② 707213	 118x118x1490	2
③ 708522	 118x118x2139	2
④ 708688	 118x118x2279	2
⑤ 712612	 16x745x1766	1
⑥ 712611	 16x745x2280	1
⑦ 708857 JIG	 20x133x149	1
⑧ 911297 MURAL	 12x745x2140	1
⑨ 911293 COLOR	 15x745x2145	1
⑩ 911295 COLOR	 15x745x2004	1
⑪ 911301 COLOR	 15x745x1495	1
⑫ 900240	 Ø8x70	56
⑬ 903093	 Ø8x90	8
⑭ 905103	 PT-28/32-H	8
⑮ 905112	 Ø22	8
⑯ 908371	 42-38/40	4

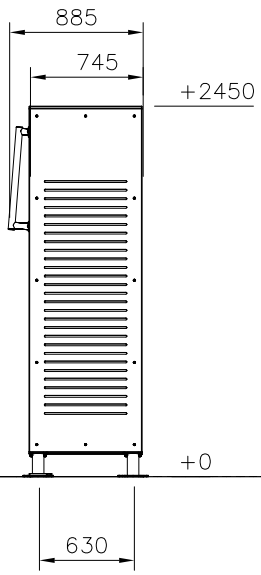



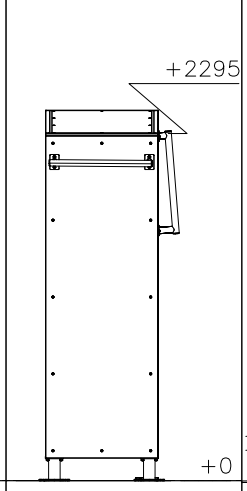


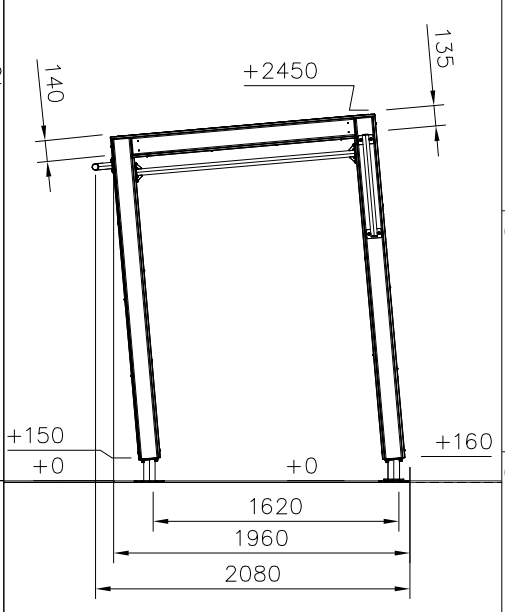

Copyright Lappset Group Ltd



LAPPSET® 081732M

DATE: 23.3.2021

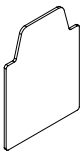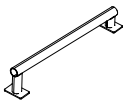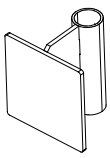	PCS		PCS		PCS		PCS		PCS		PCS		PCS
(17) 908698	8	(18) 910056	2	(19) 910266	4	(20) 910328	2	(21) 980100	48	(22) 980123	56		
													
3x114x108		140x690		90x108x118		L 1466		Ø5x60		Ø7x60			

	PCS		PCS
(23) 702286	1	(24) 980114	4
			
65x65		Ø4x20	

FOOT OPTIONS

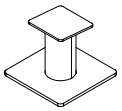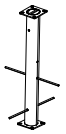709261+	PCS	709262+	PCS
◯ 910267 SURFACE	4	◯ 910567 CONCRETE	4
			
152x200x200		117x117x715	


——— EN Impact Attenuating Surface (IAS) 26.3 m2

– – – – Falling Space 26.3 m2

Max Falling Height 2450 mm

1:50

0 2

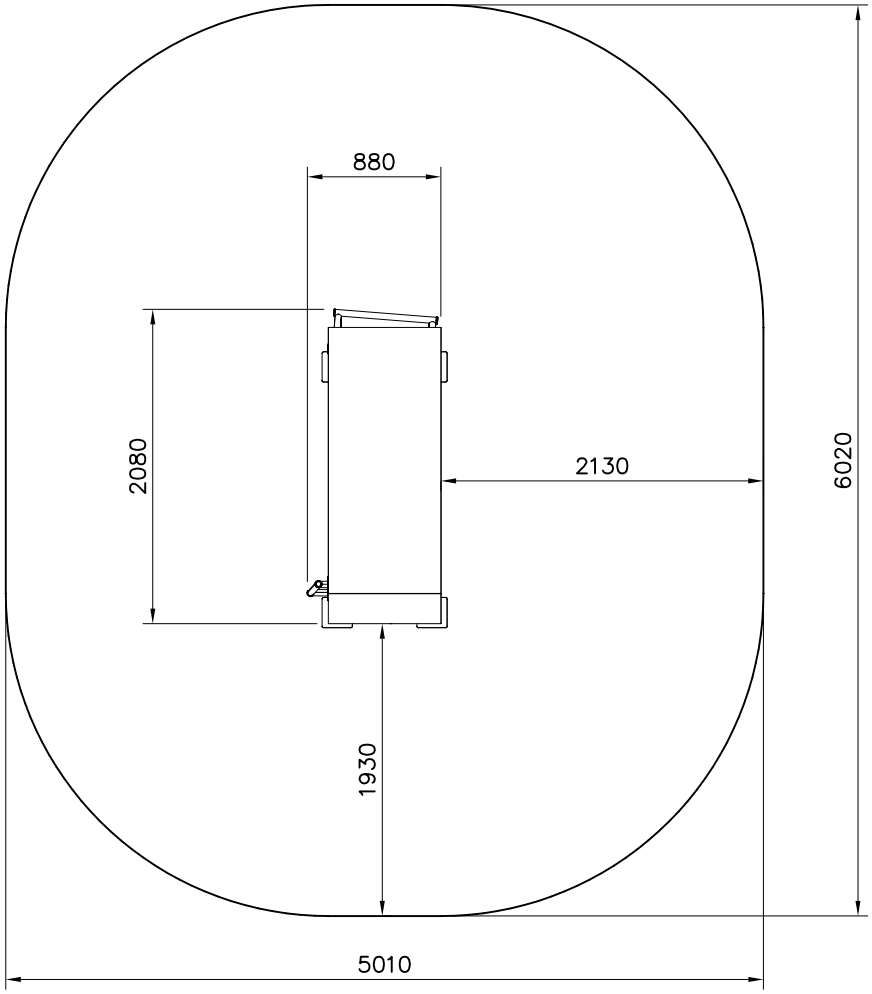


Copyright Lappset Group Ltd

LAPPSET®


081732M

DATE: 23.3.2021


DET 1

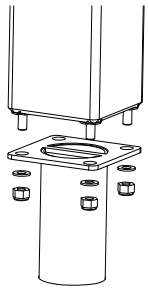


DET 2

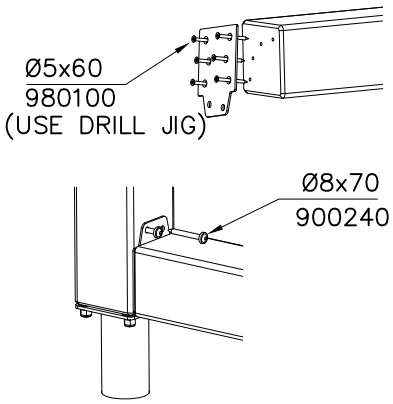


DET 3

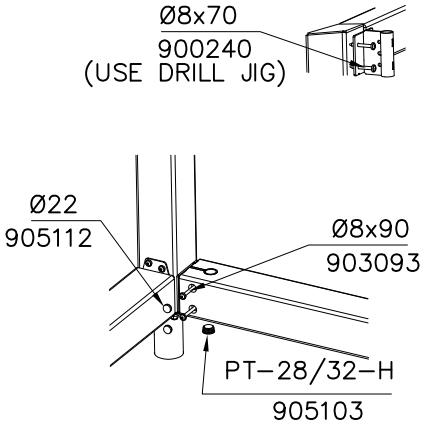


DET 4

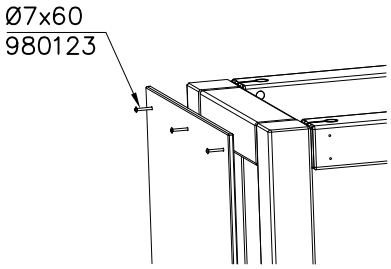


DET 5

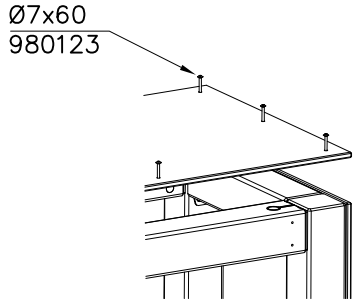


DET 6

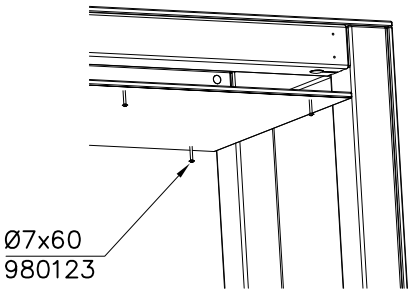


DET 7

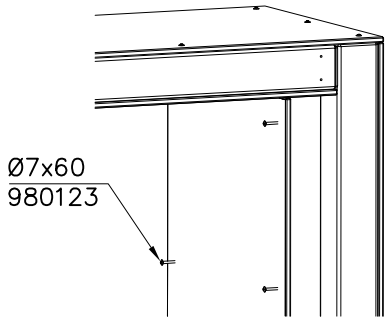


DET 8

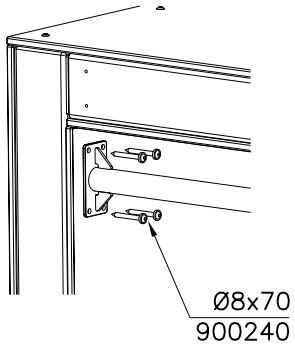

DET 9

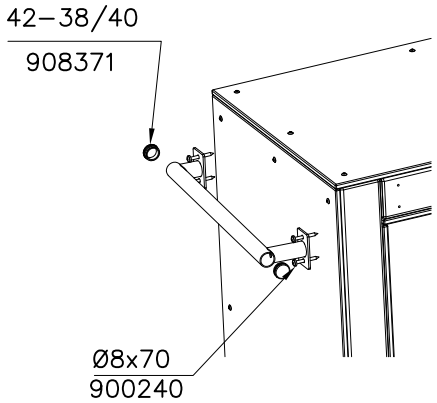


DET 10 DRILL PREHOLES BEFORE INSTALLING HANDLES

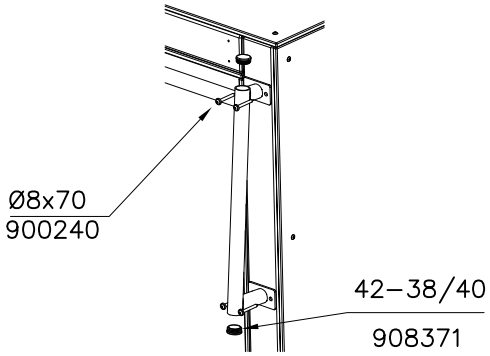

Copyright 1998 Lappset Group Ltd


LAPPSET® 081732M

DATE: 23.3.2021

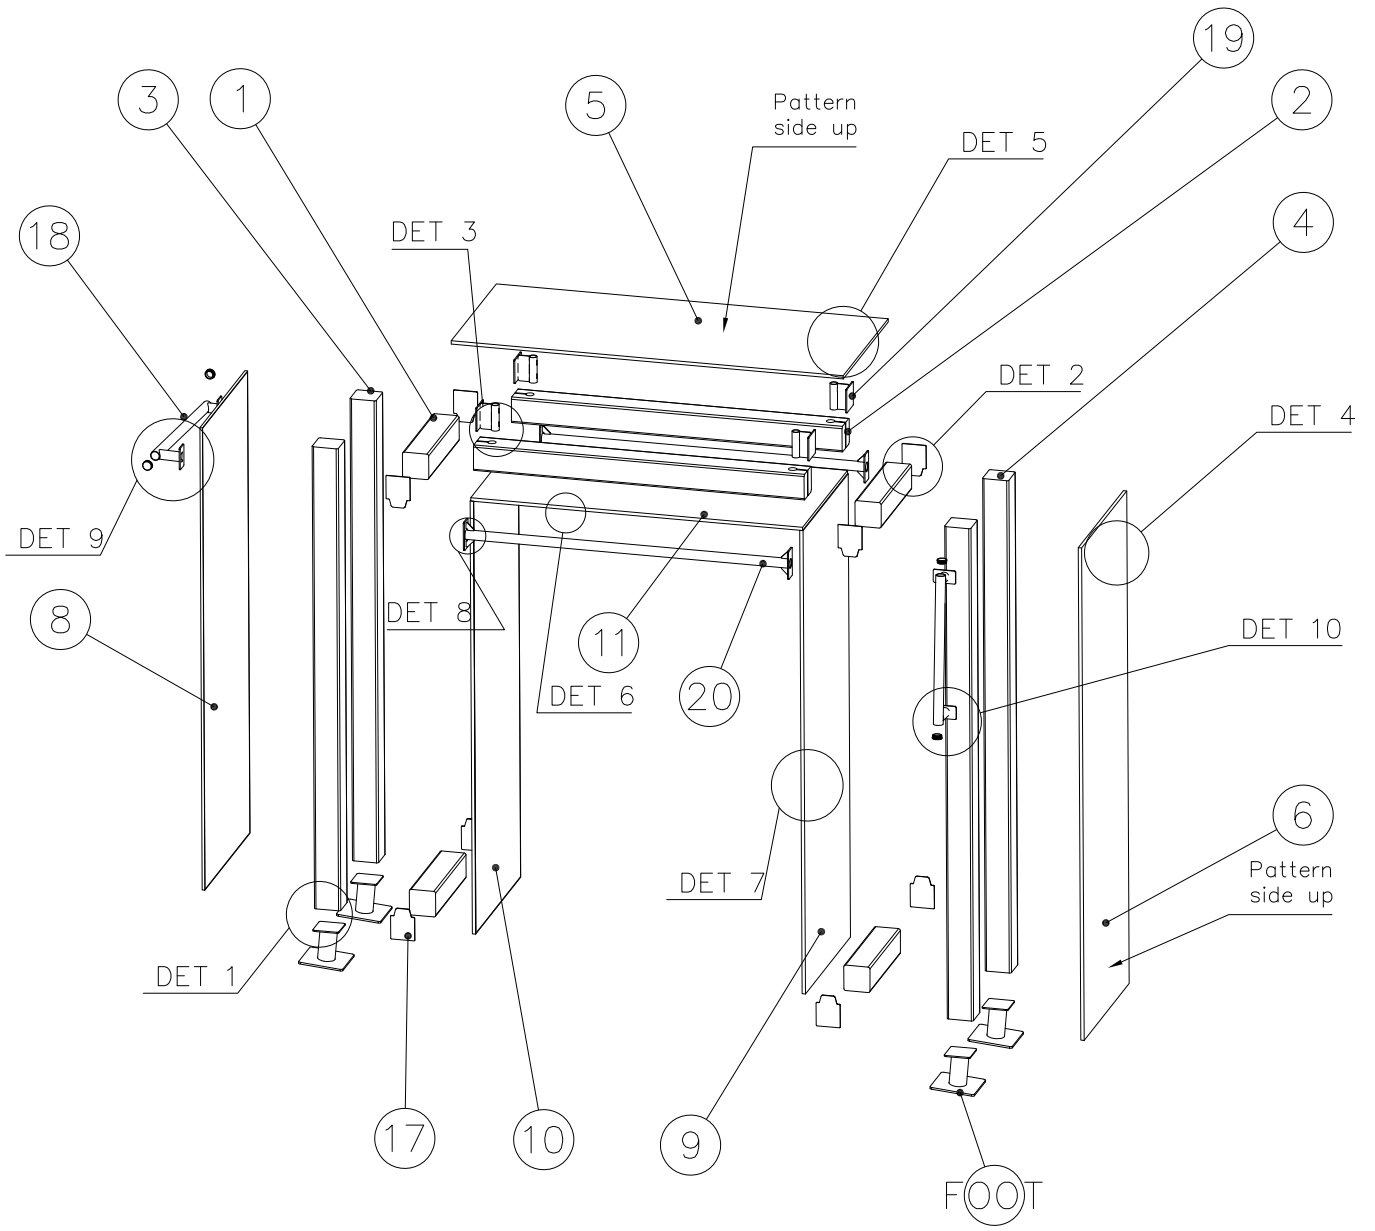


JIG DET A (USE DET 2–3)

NOTE:
Use drill jig 708857
to predrill Ø5↧50
holes for 910266
and 908698

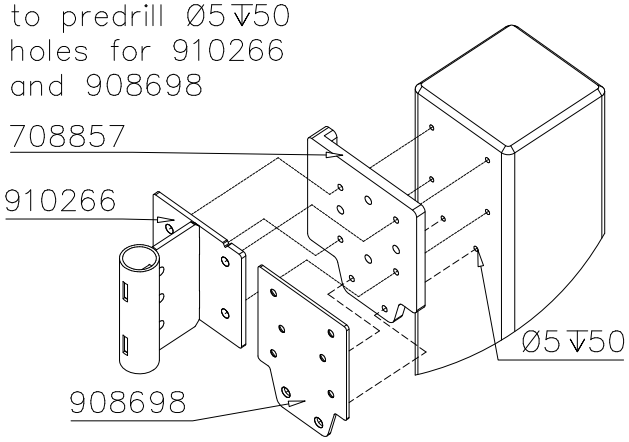

JIG DET B (USE DET 9, 10)

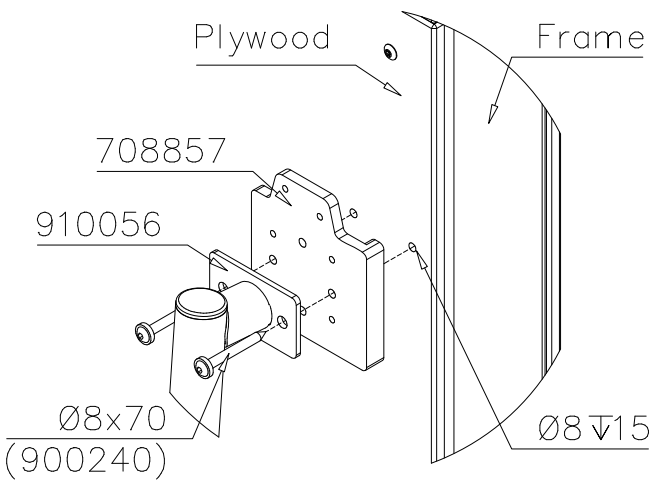


Copyright Lappset Group Ltd

LAPPSET®

IAS EN 16899

REF:
DATE: **24.9.2020**

4x

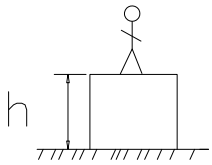

h < 1600

Totally hard surfaces or materials with very limited impact attenuating properties.

Case by case risk assessment is needed including e.g. evalution whether there is forced movement, what is the intended exercise and where will the product be installed.

Materials with significant impact attenuating properties.


Totally hard surfaces.
E.g. concrete or asphalt




Materials with very limited impact attenuating properties.
E.g. wood




fine gravel 0–8 mm

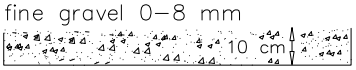

Unsorted sand/ topsoil

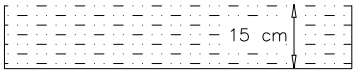


Lawn

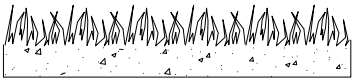

h = 1600-
h < 3000

Loose fill material

E.g.
sand/gravel 0,25...8 mm D60/D10<3,0
Woodchips 5...30 mm
bark 20...80 mm

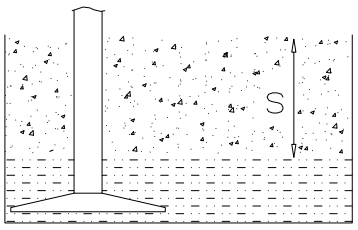


S	h
30 cm	< 3,0 m

Syntethic granulates

S	h
40 mm	~> 1,6...~< 1,8 m
50 mm	~> 1,8...~< 2,25 m
55 mm	~> 2,25...~< 2,4 m
60 mm	~> 2,4...~< 2,55 m
70 mm	~> 2,55...~< 3,0 m

Note. For accurate values, see manufacturer's instructions.

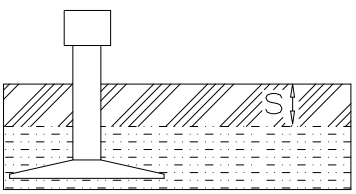

Copyright Lappset Group Ltd