


LAPPSET®

DASH PARKOUR





ASENNUSOHJE
MONTERINGSANSVISNING
INSTALLATION INSTRUCTION
AUFBAUANLEITUNG
NOTICE D'INSTALLATION



DATE: 24.2.2021

081763M



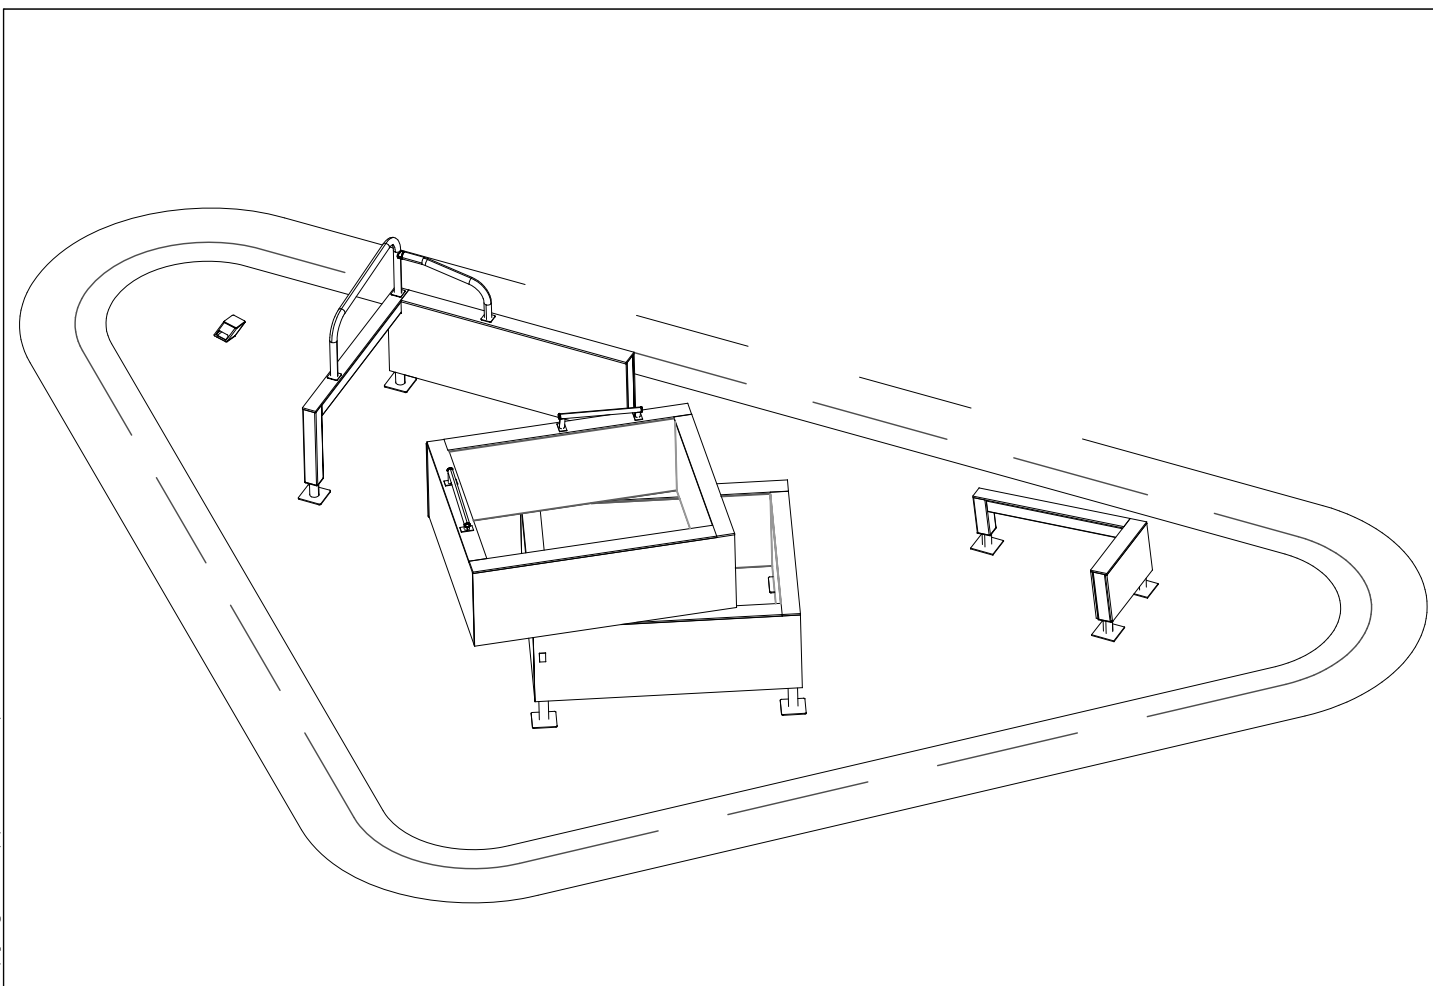





DATE: 24.2.2021

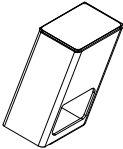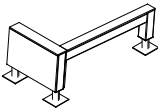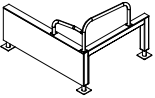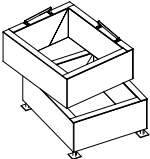081700M  	PCS 1	081721M  	PCS 1	081727M  	PCS 1	081734M  	PCS 1		PCS		PCS
	PCS		PCS		PCS		PCS		PCS		PCS
	PCS		PCS		PCS		PCS		PCS		PCS
	PCS		PCS		PCS		PCS		PCS		PCS
	PCS		PCS		PCS		PCS		PCS		PCS
	PCS		PCS		PCS		PCS		PCS		PCS

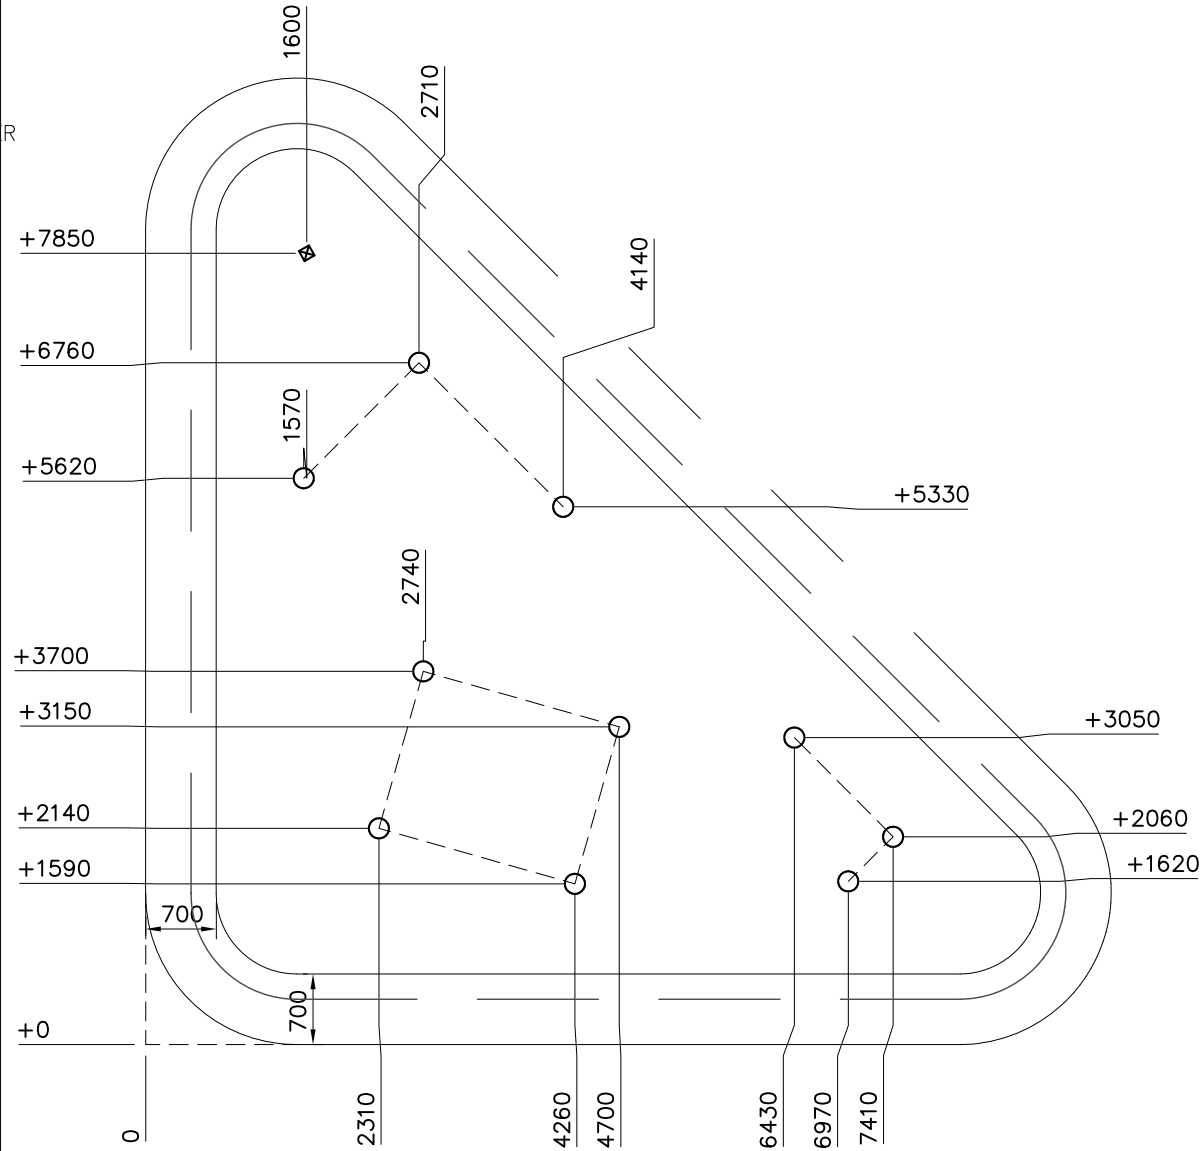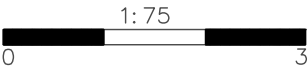


- EN Impact Attenuating Surface (IAS) 28.1 m²
- Falling Space 56 m²
- Max Falling Height 1910 mm

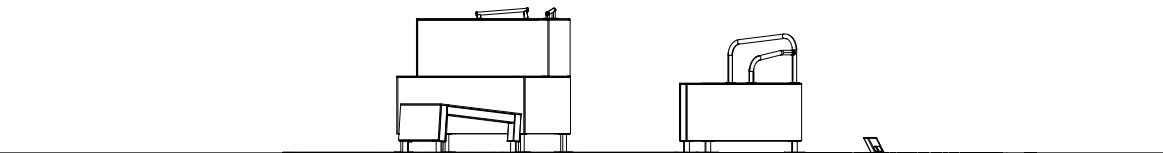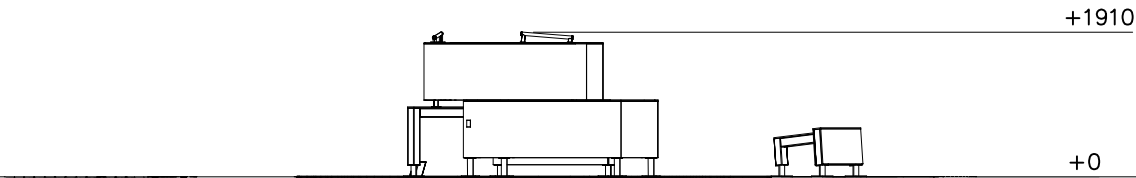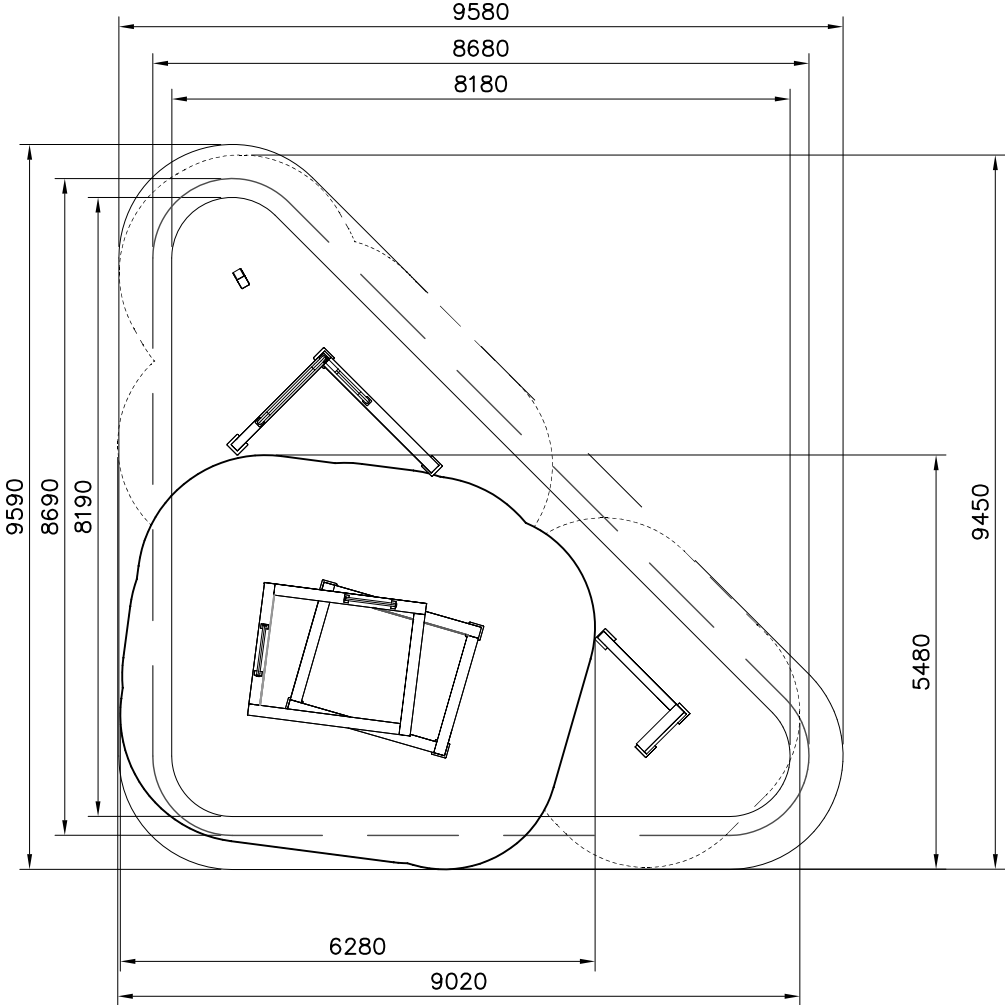

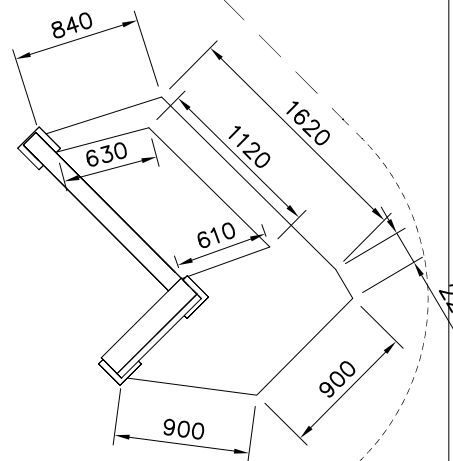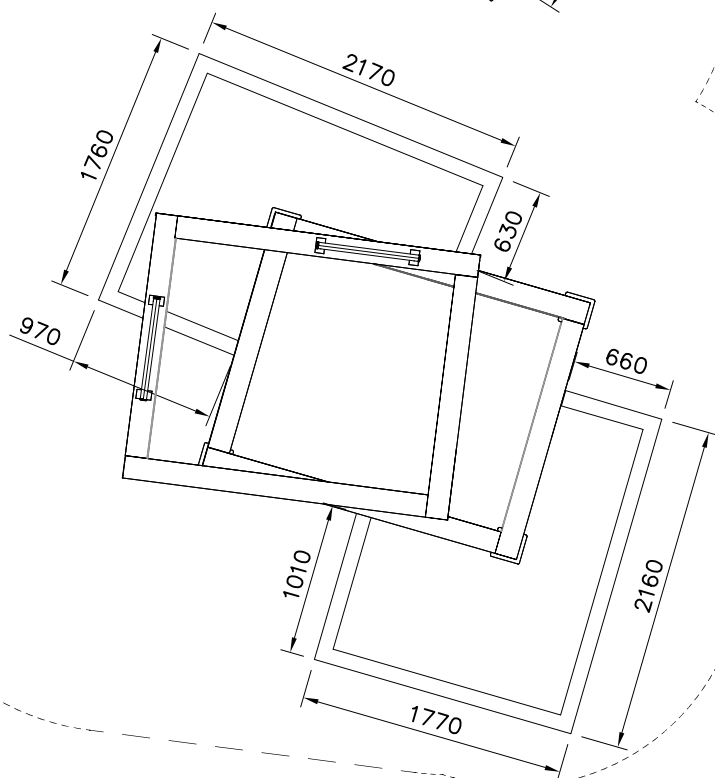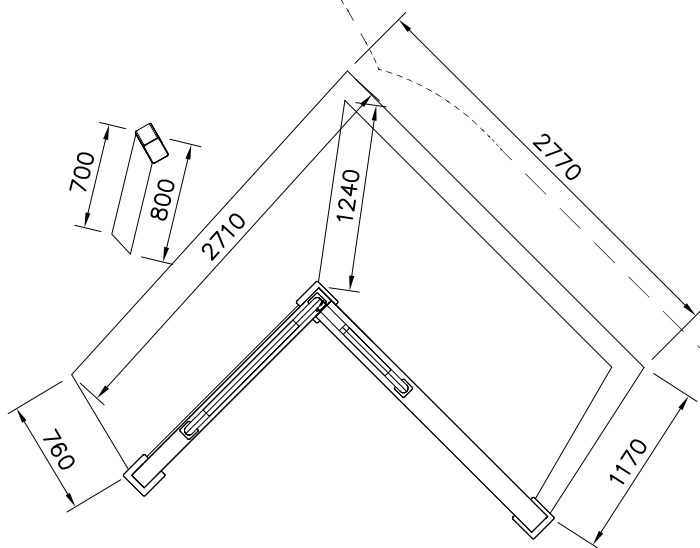


PRIMARY RULE:

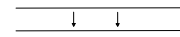




YELLOW LINES TOGETHER



SECONDARY RULE:

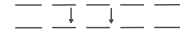




RED LINES TOGETHER

AREA BOUNDARY

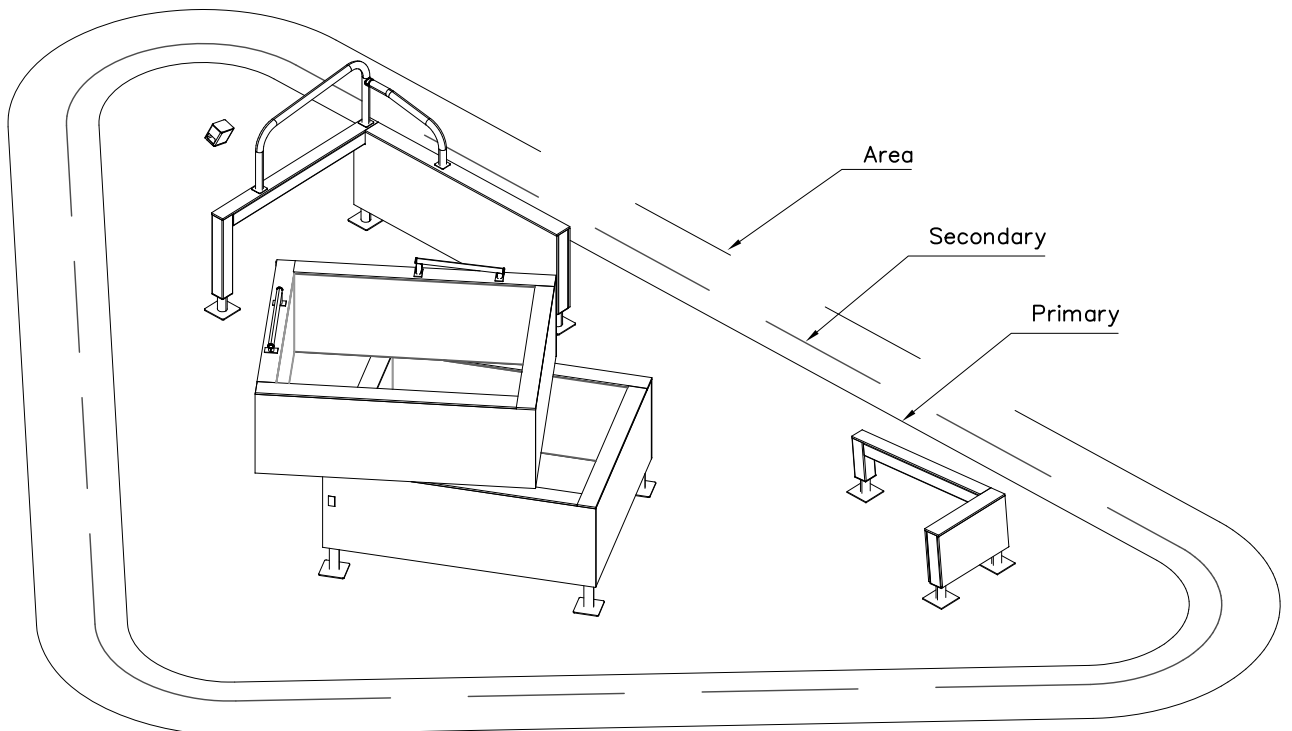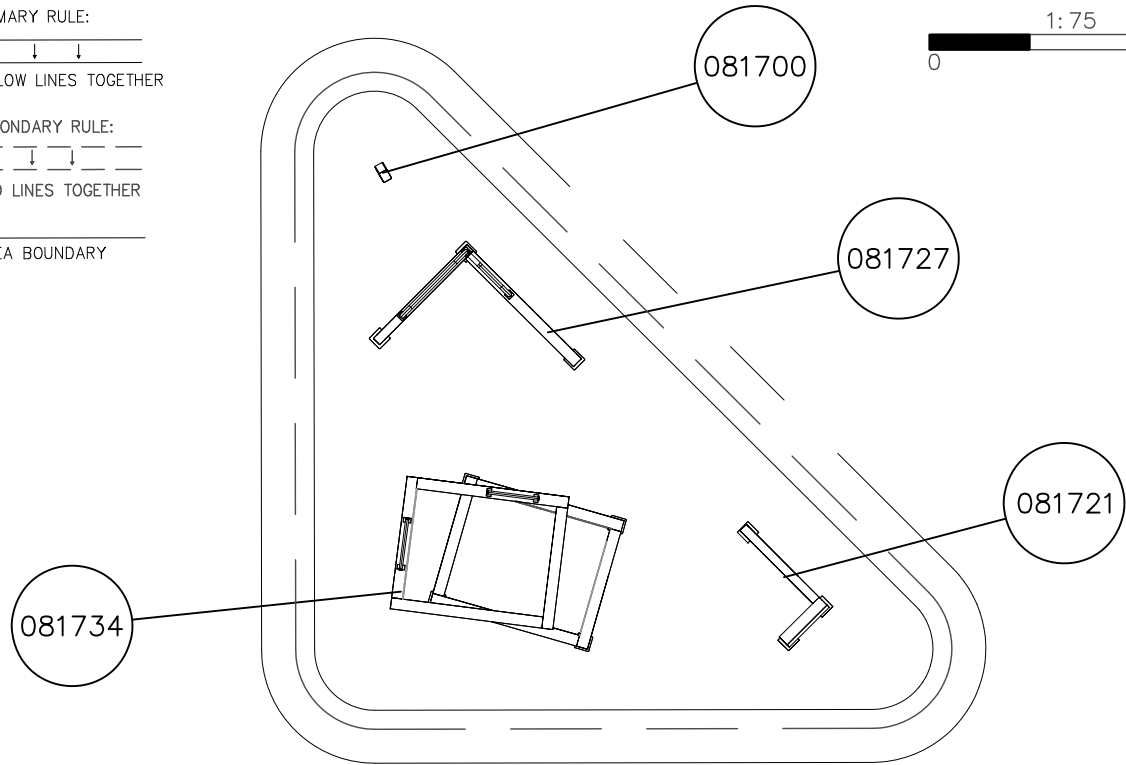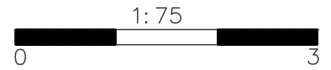

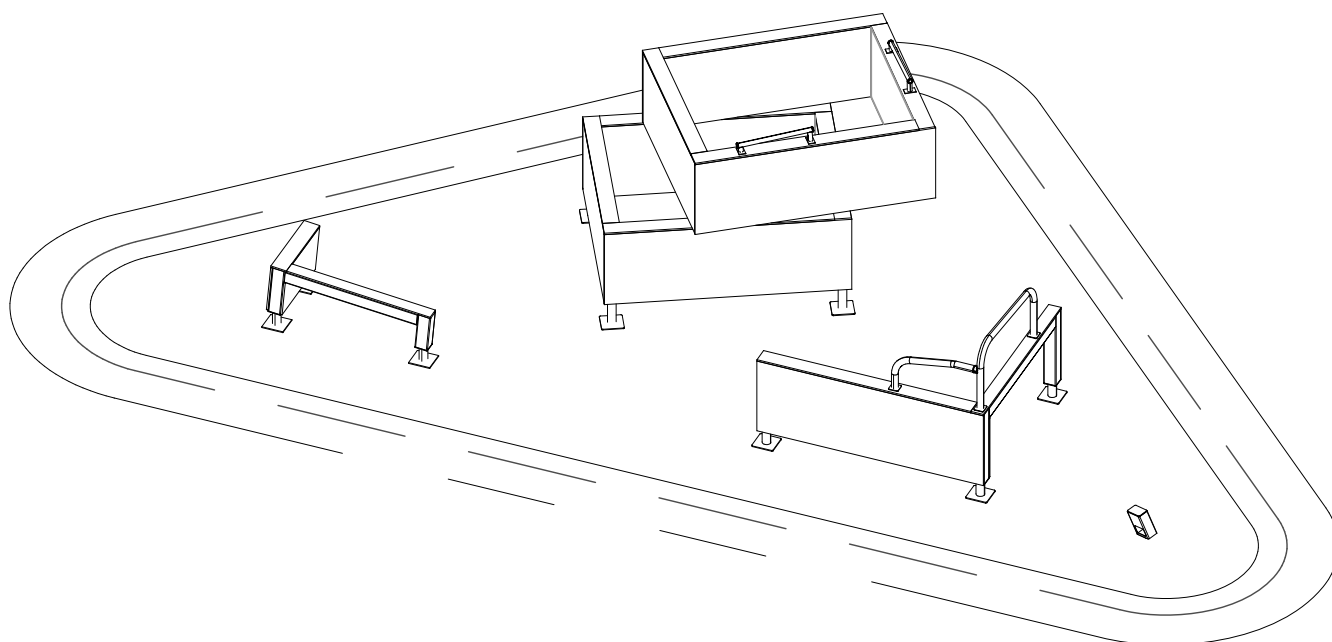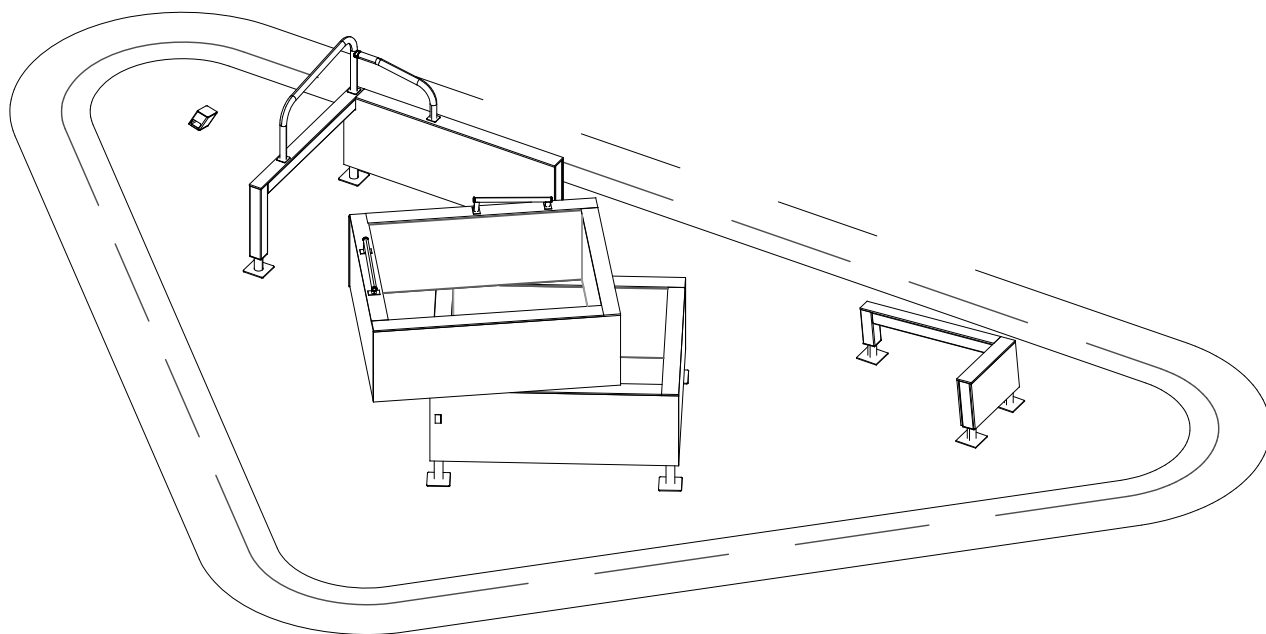


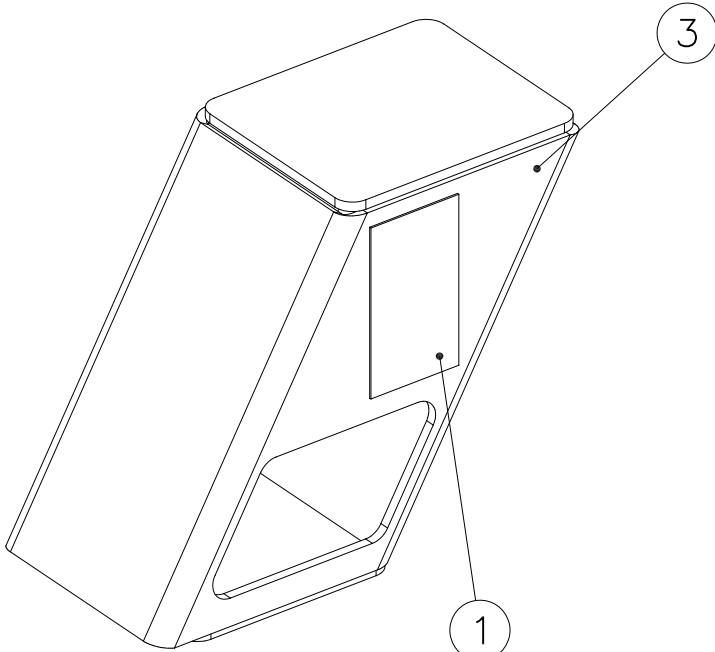

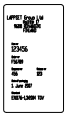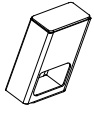
① 702341	PCS	② 709381	PCS
	1		2
90x50		SURFACE	
		③ 910219	PCS
			1
		120x120x200	

FOOT OPTION FOR
DEEP MOUNTING



709379+	
○ 902564	PCS
	1
L 550	



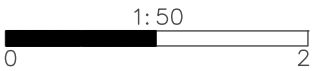











----- Falling Space 8.2 m2
Max Falling Height 200 mm

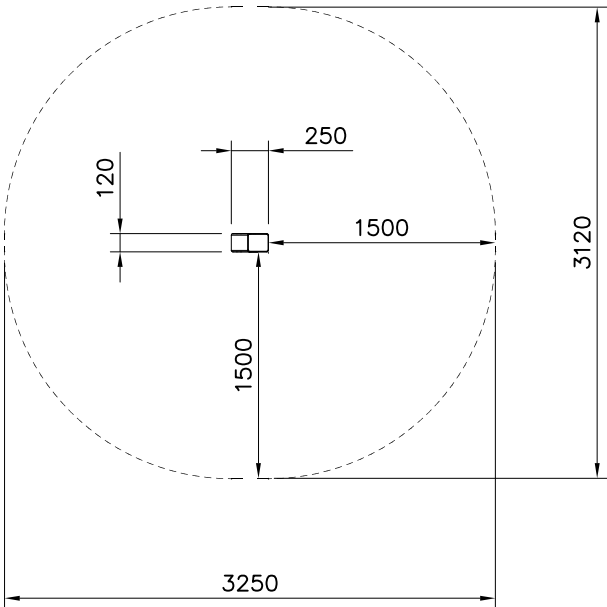

Shadow lines

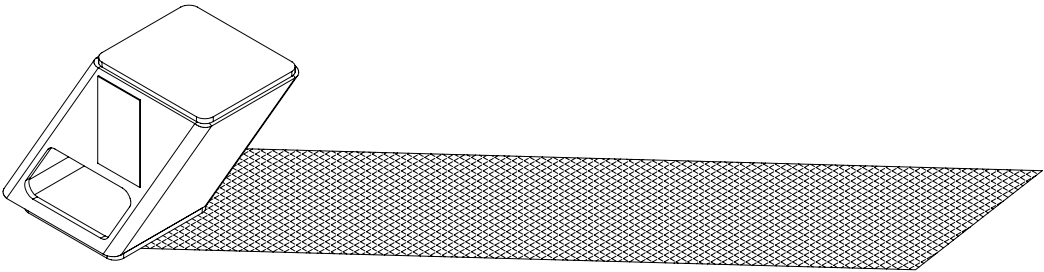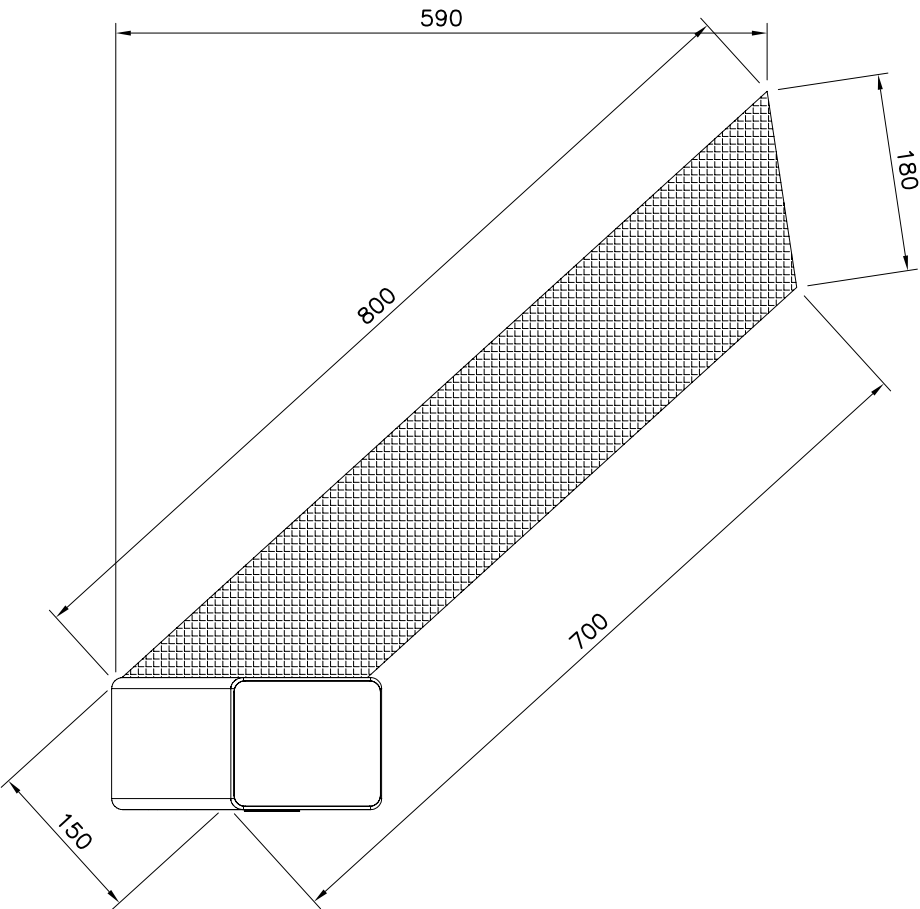


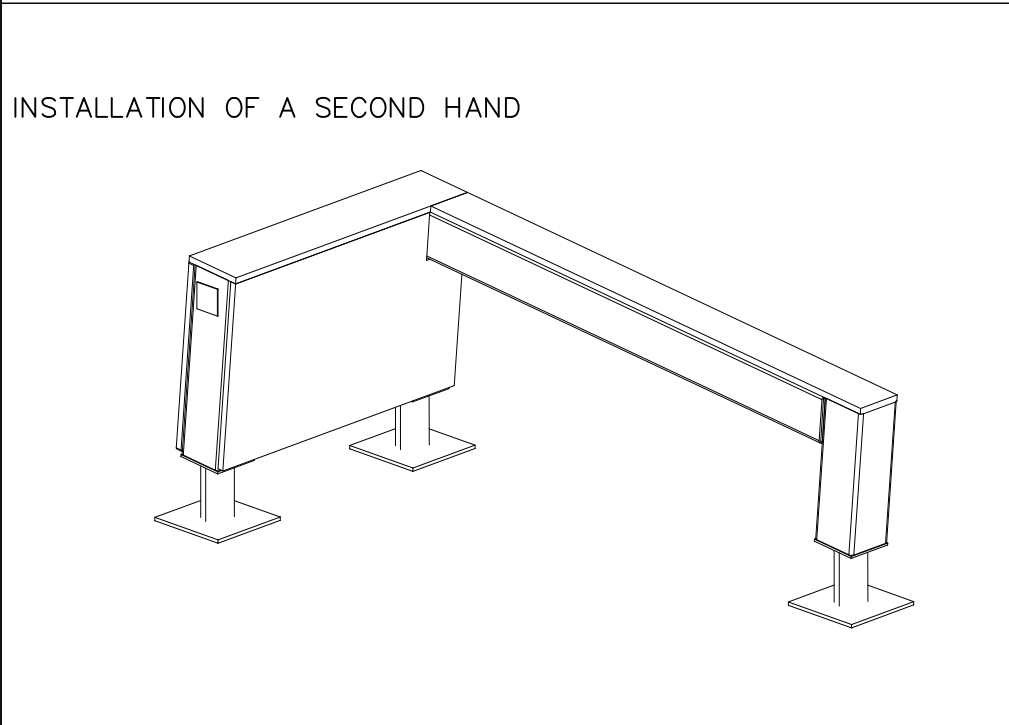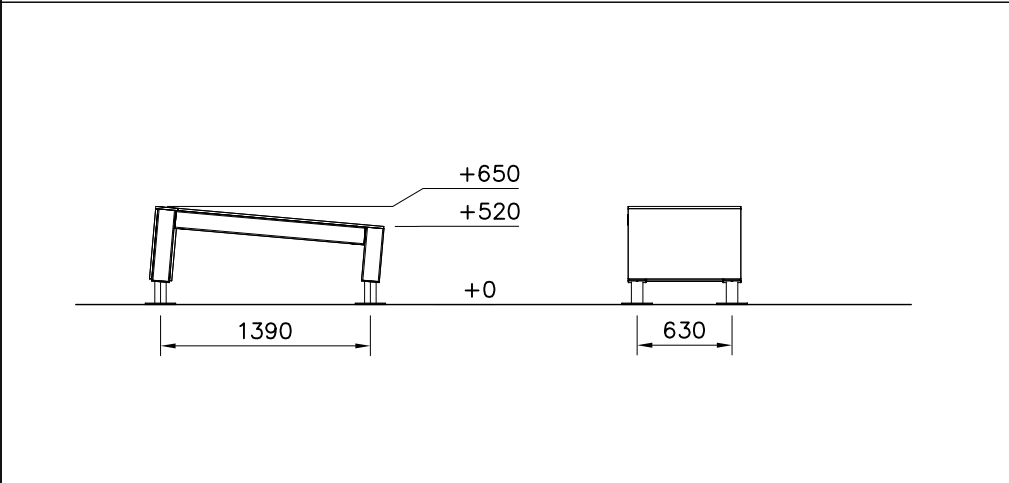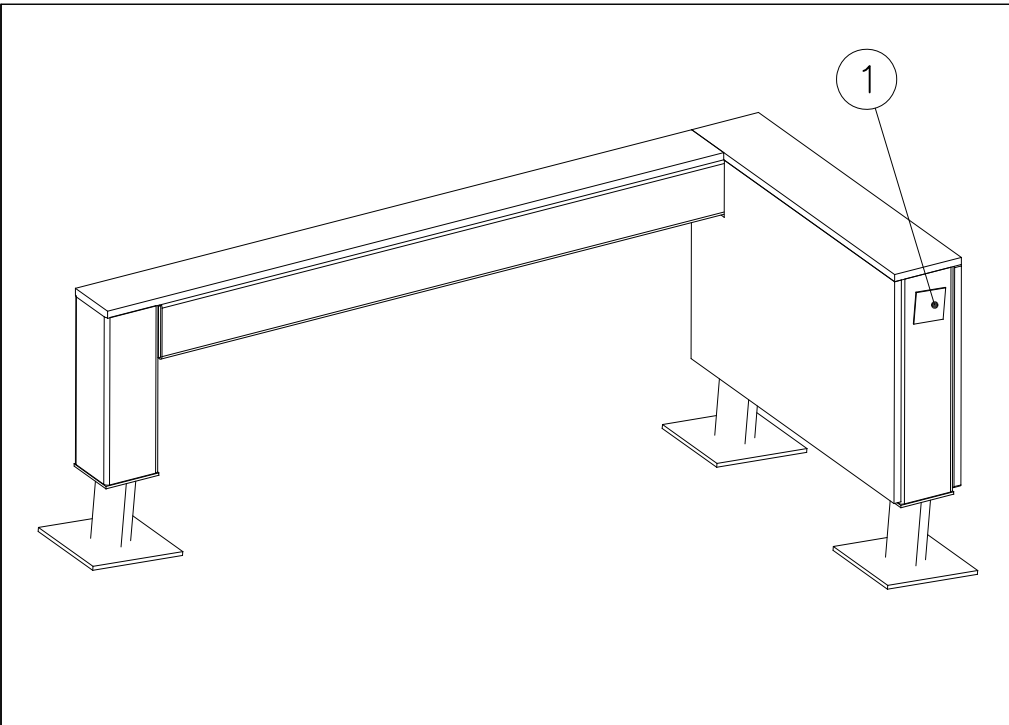

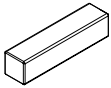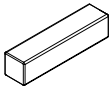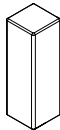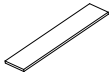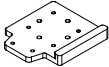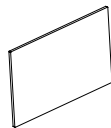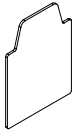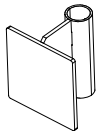
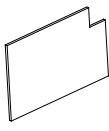
① 702286	PCS	② 707210	PCS
	1		2
65x65		118x118x503	
③ 707212	PCS	④ 707889	PCS
	1		2
118x118x1254		118x118x472	
⑤ 708443	PCS	⑥ 708733	PCS
	1		1
118x118x352		15x148x745	
⑦ 708734	PCS	⑧ 708857 JIG	PCS
	1		1
15x118x1365		20x133x149	
⑨ 708731	PCS	⑩ 900240	PCS
	1		16
15x466x745		Ø8x70	
⑪ 903093	PCS	⑫ 905103	PCS
	4		2
Ø8x90		PT-28/32-H	
⑬ 905112	PCS	⑭ 908698	PCS
	4		4
Ø22		3x114x108	
⑮ 910266	PCS	⑯ 708732	PCS
	2		1
90x108x118		15x466x745	


17	980100	PCS	18	980114	PCS	19	980123	PCS
		28			4			25
								
Ø5x60			Ø4x20			Ø7x60		







FOOT OPTIONS

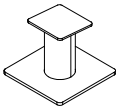709261+		709262+	
○ 910267	PCS	○ 910567	PCS
SURFACE	3	CONCRETE	3
			
152x200x200		117x117x715	

----- Falling Space 13.8 m2
Max Falling Height 650 mm

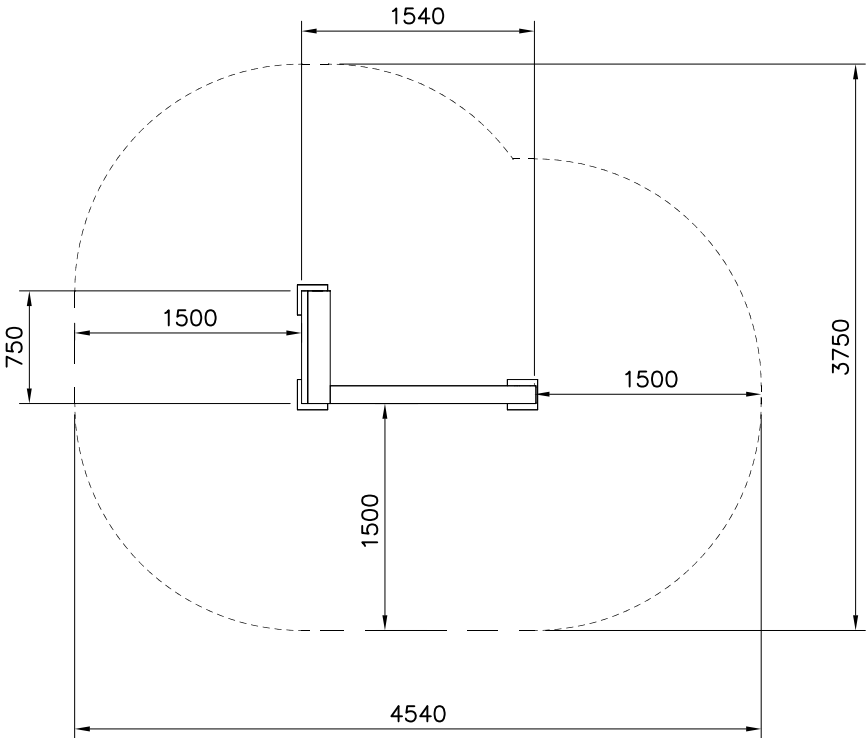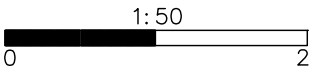

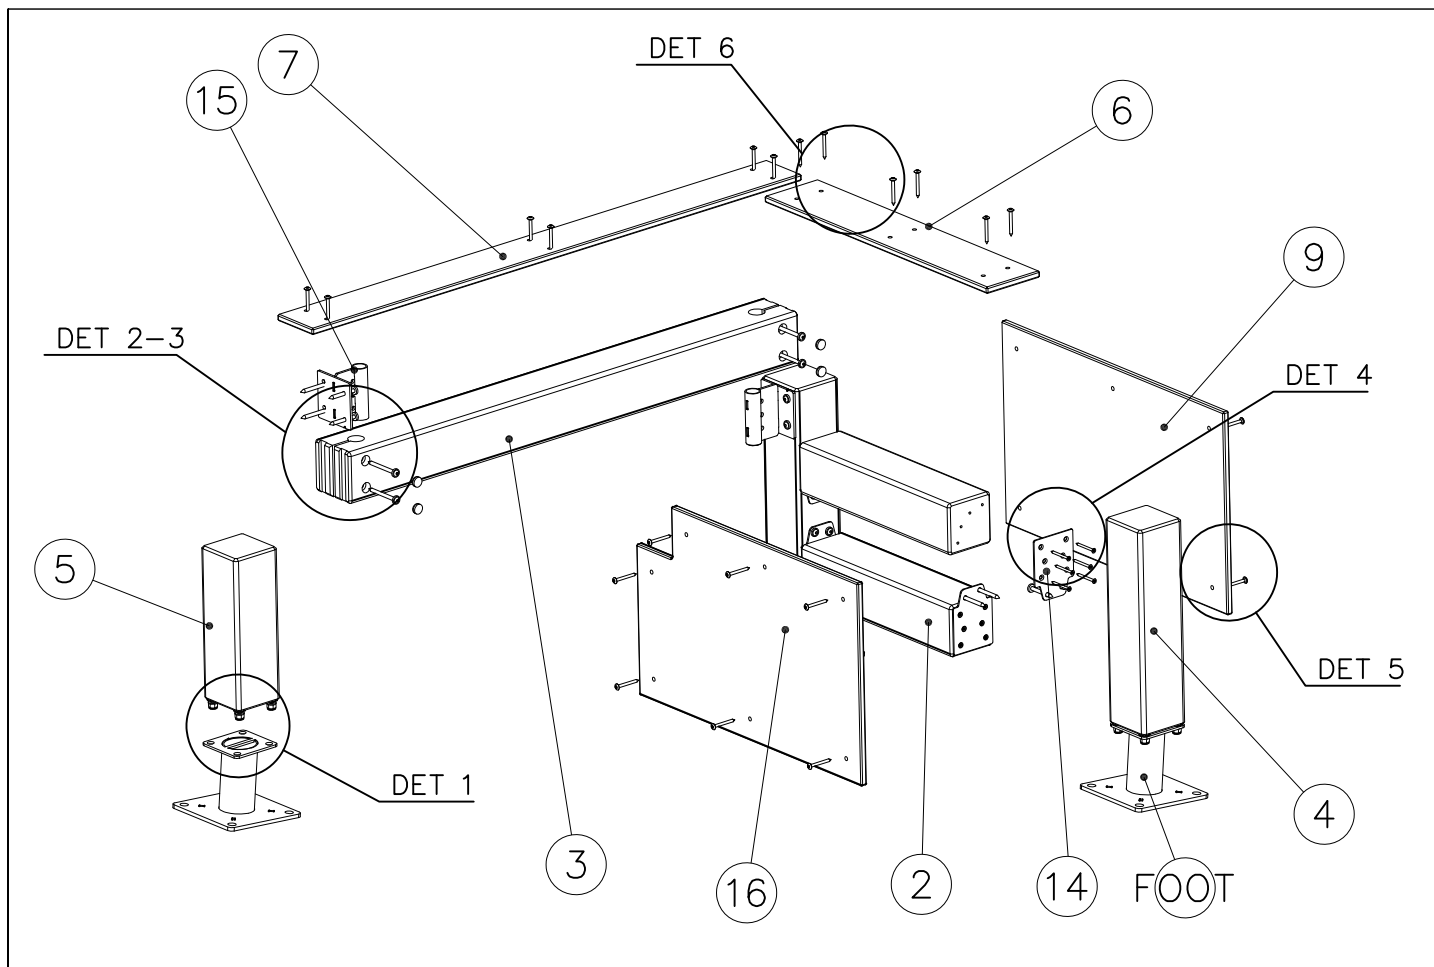

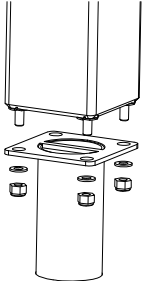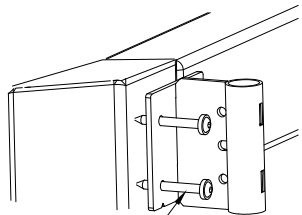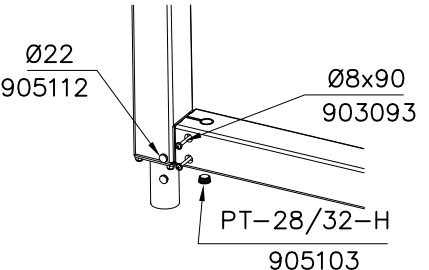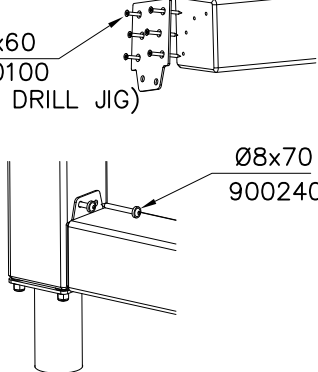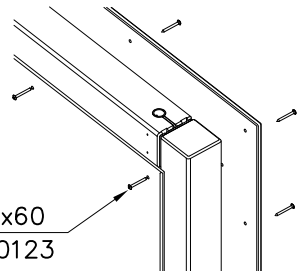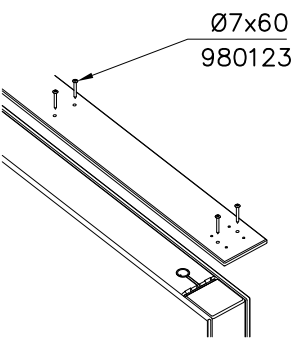DET 1 	DET 2  Ø8x70 900240 (USE DRILL JIG)	DET 3  Ø22 905112 Ø8x90 903093 PT-28/32-H 905103
DET 4  Ø5x60 980100 (USE DRILL JIG) Ø8x70 900240	DET 5  Ø7x60 980123	DET 6  Ø7x60 980123

JIG DET A (USE DET 2-4)

NOTE:


Use drill jig 708857
to predrill Ø5 ∇ 50
holes for 910266
and 908698


708857



910266


908698



Ø5 ∇ 50

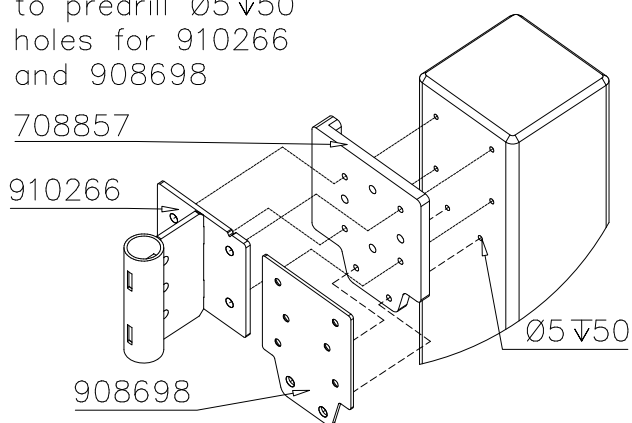

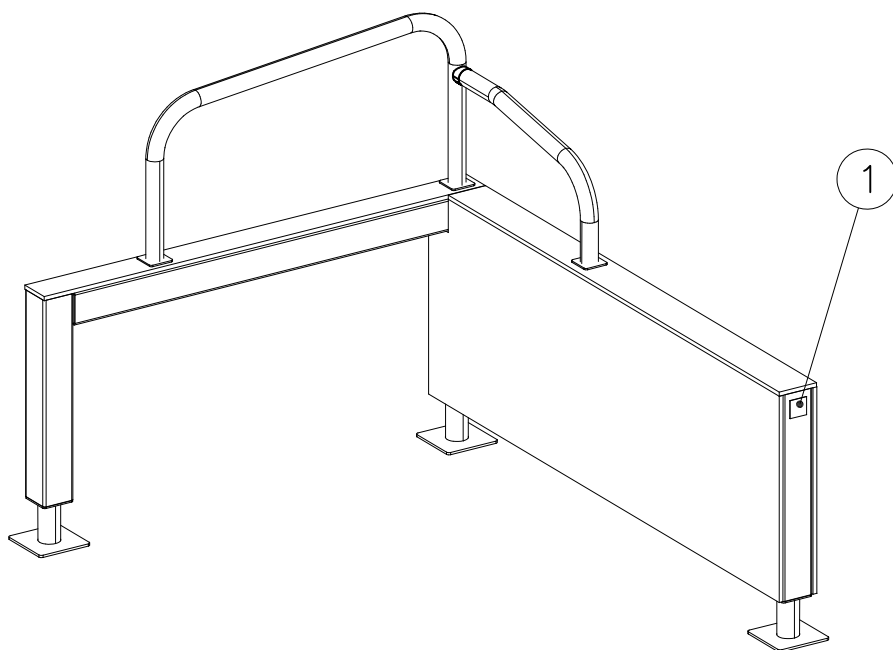


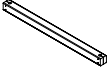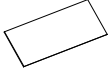① 702286	PCS	② 707213	PCS
	1		1
65x65		118x118x1490	
③ 707517	PCS	④ 708137	PCS
	2		3
118x118x1892		118x118x745	
⑤ 708715	PCS	⑥ 708840	PCS
	1		1
15x745x2140		15x148x2018	




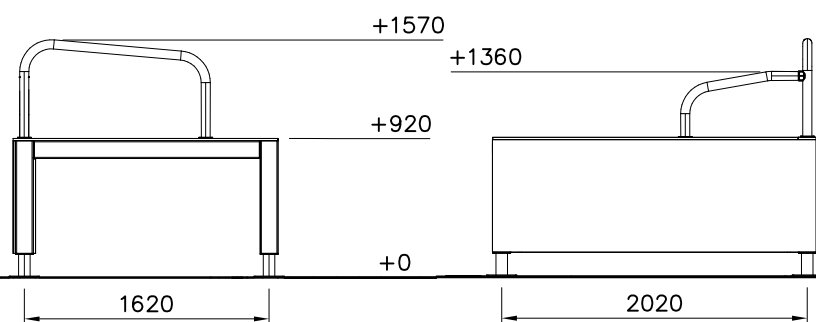


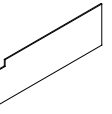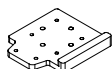⑦ 708845	PCS	⑧ 708846	PCS
	1		1
15x745x2138		15x118x1751	
⑨ 708857	PCS	⑩ 980154	PCS
	1		1
20x133x149		Ø24/13	

INSTALLATION OF A SECOND HAND

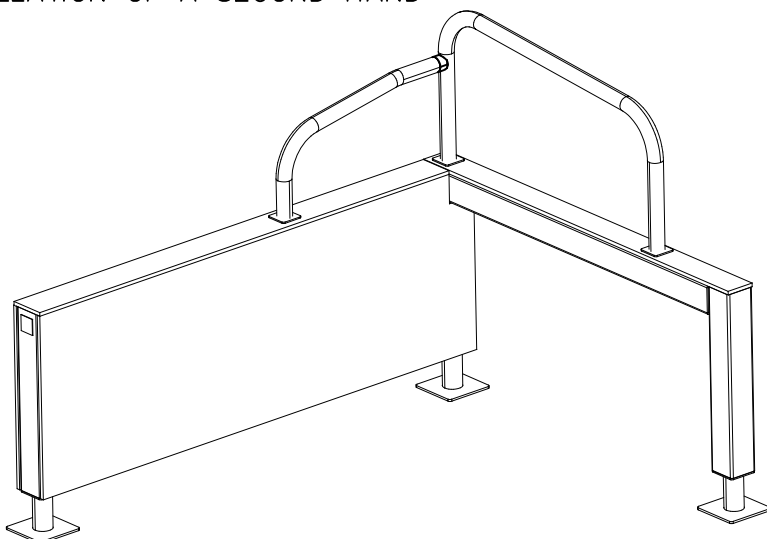


⑪ 900240	PCS	⑫ 900965	PCS
	24		1
Ø8x70		M10	
⑬ 903093	PCS	⑭ 903533	PCS
	24		4
Ø8x90		SRL12	
⑮ 904133	PCS	⑯ 905103	PCS
	1		6
M10x80		PT-28/32-H	

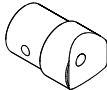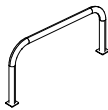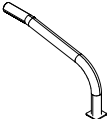
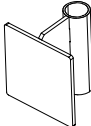
17	905112	PCS	12		Ø22
18	908069	PCS	1		Ø60x87.6
19	909111	PCS	1		M12x100
20	909248	PCS	1		M12
21	909638	PCS	4		Ø20/10.5
22	910254	PCS	1		Ø60x650x1290
23	910262	PCS	1		Ø60x435x795
24	910266	PCS	6		90x108x118
25	980123	PCS	37		Ø7x60
26	980114	PCS	4		Ø4x20


FOOT OPTIONS

709261+709262+

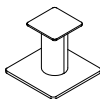910330	PCS	910567	PCS
SURFACE	3	CONCRETE	3
			
152x200x200		117x117x715	


----- Falling Space 18.8 m2
Max Falling Height 920 mm






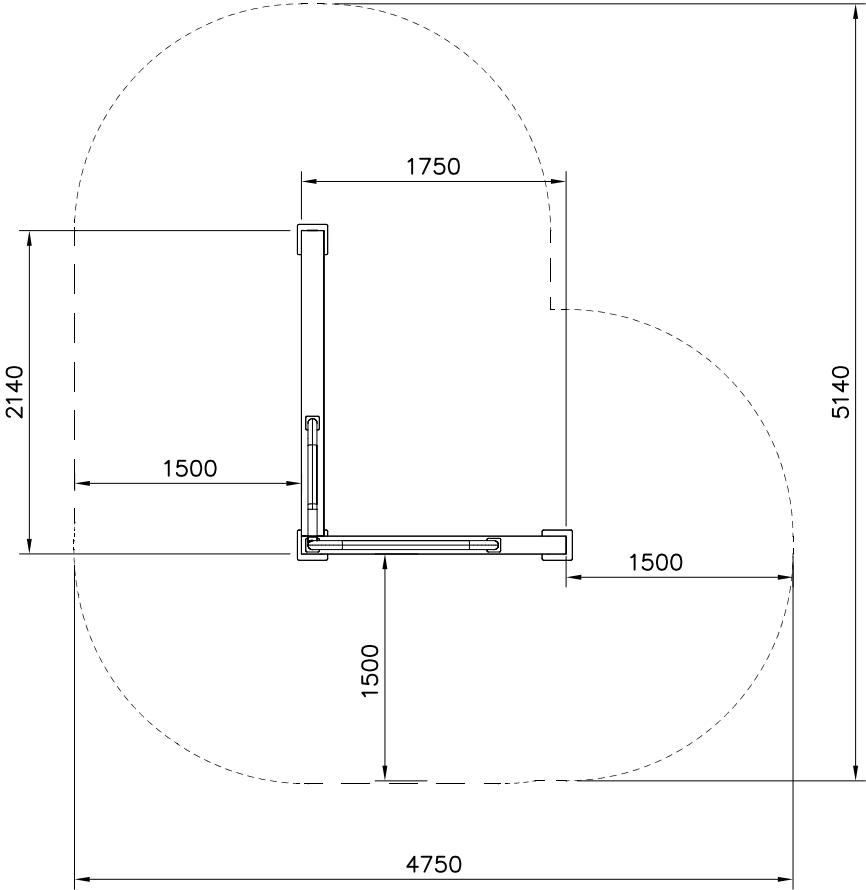
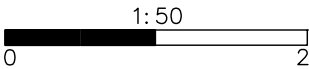


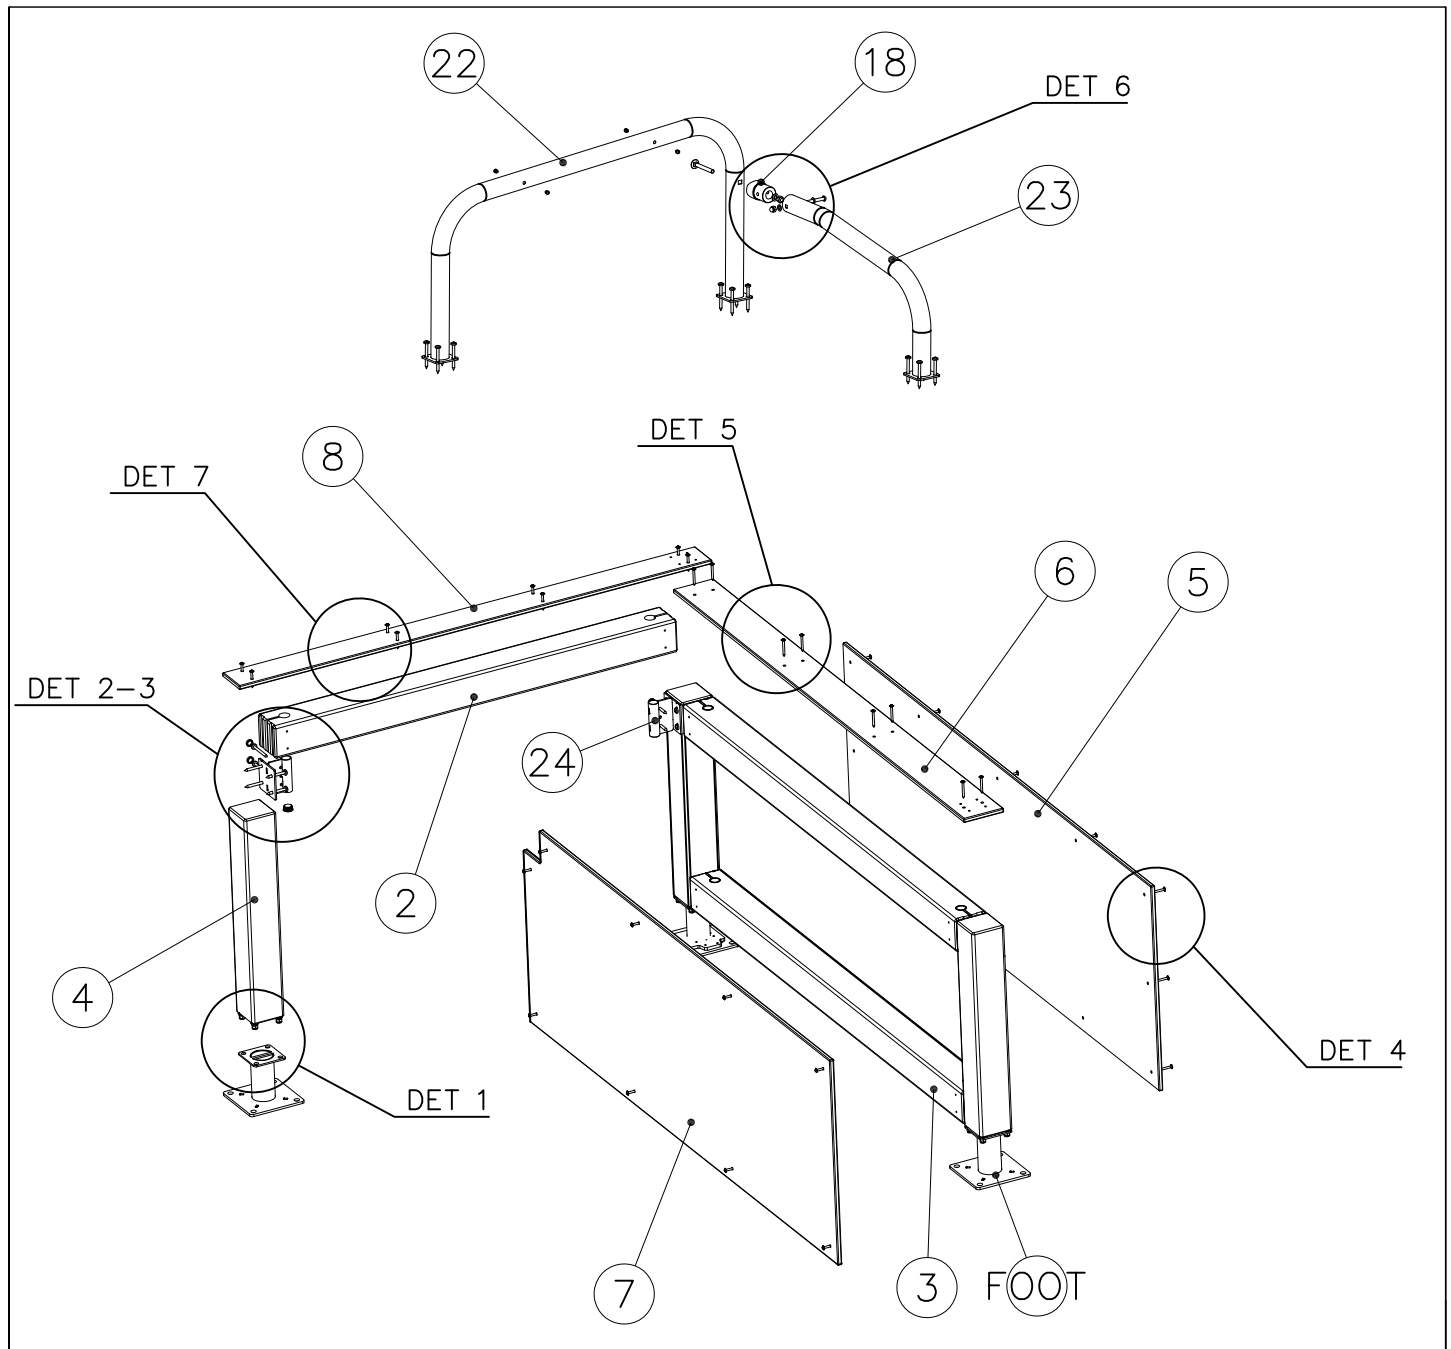








JIG DET A (USE DET 2)



NOTE:
Use drill jig 708857
to predrill $\varnothing 5 \nabla 50$
holes for 910266

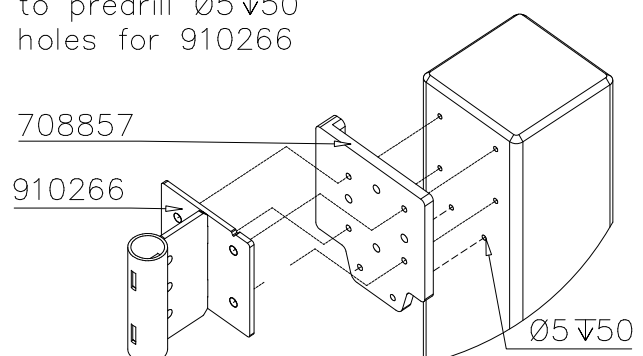


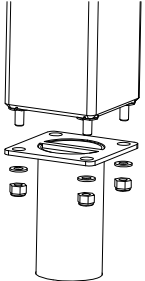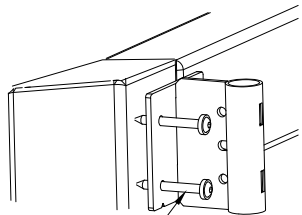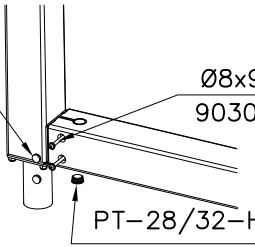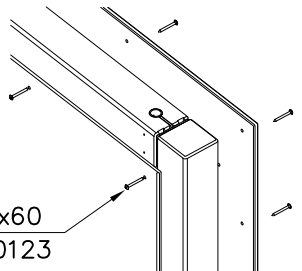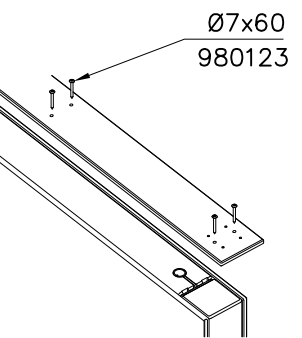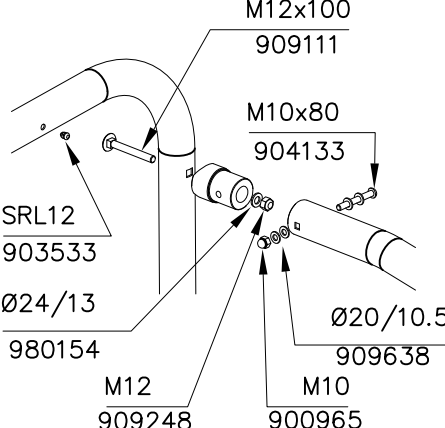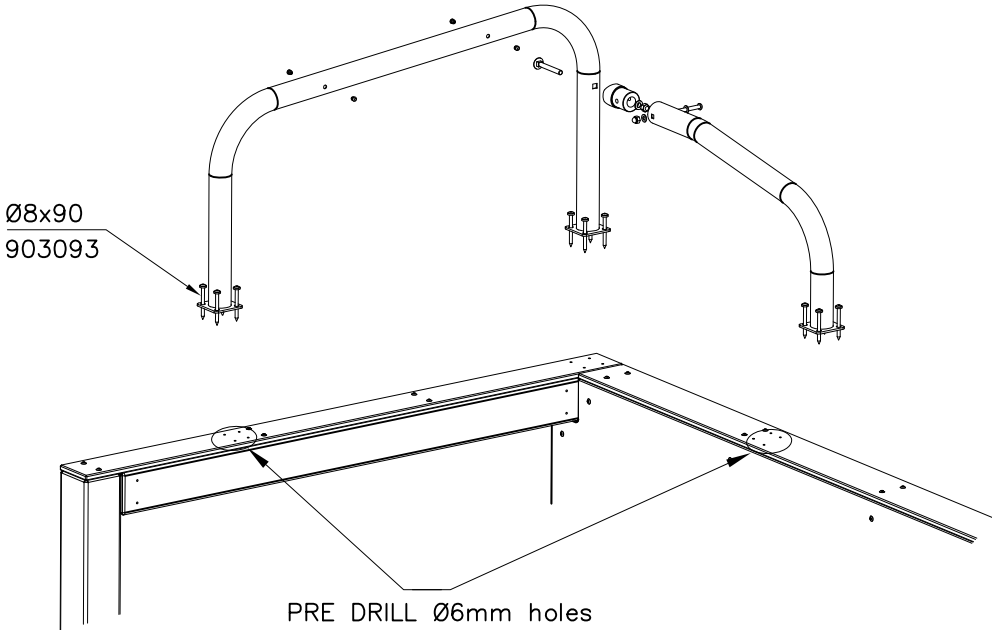DET 1 	DET 2  Ø8x70 900240 (USE DRILL JIG)	DET 3  Ø22 905112 Ø8x90 903093 PT-28/32-H 905103
DET 4  Ø7x60 980123	DET 5  Ø7x60 980123	DET 6  M12x100 909111 M10x80 904133 SRL12 903533 Ø24/13 980154 M12 909248 Ø20/10.5 909638 M10 900965
DET 7  Ø8x90 903093 PRE DRILL Ø6mm holes		

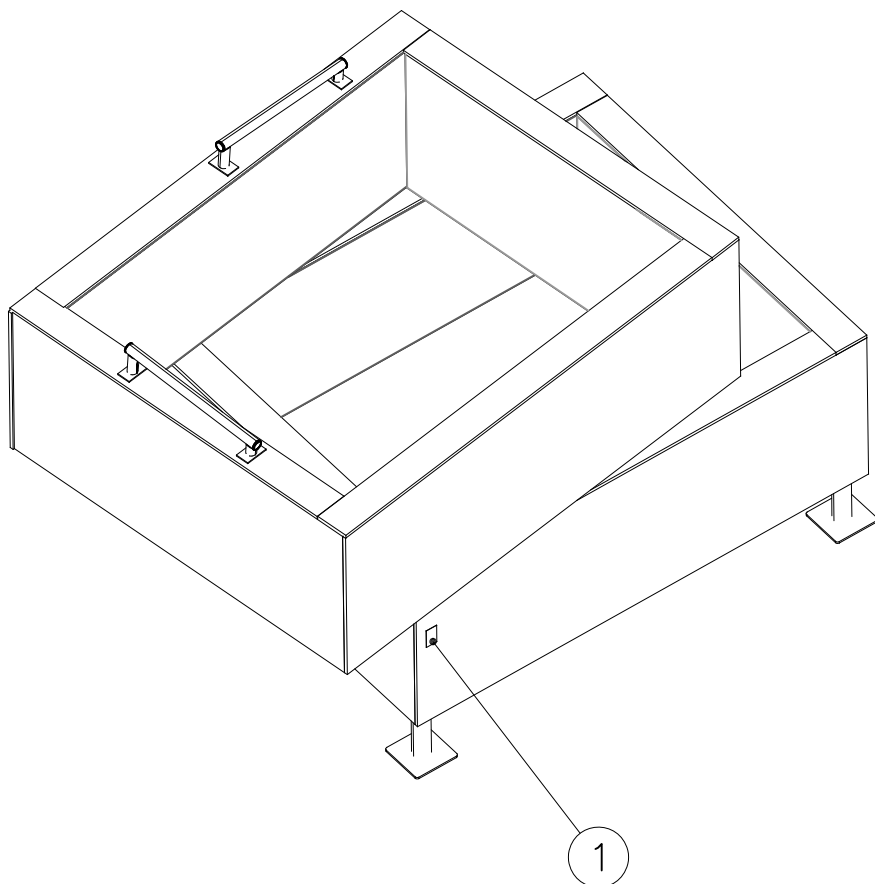

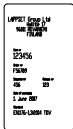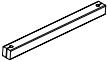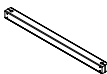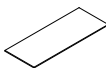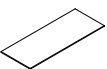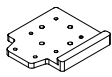① 702341  90x50	PCS 1	② 707213  118x118x1490	PCS 8
③ 707517  118x118x1892	PCS 8	④ 708137  118x118x745	PCS 4
⑤ 708836  15x745x1736	PCS 4	⑥ 708837  15x745x2168	PCS 4
⑦ 708839  15x745x1897	PCS 2	⑧ 708840  15x148x2018	PCS 4
⑨ 708841  15x148x1616	PCS 4	⑩ 708857 JIG  20x133x149	PCS 1
⑪ 911288 COLOR  15x745x1465	PCS 4	⑫ 911289 COLOR  15x745x1897	PCS 2
⑬ 910056  140x690	PCS 2	⑭ 980123  Ø7x60	PCS 216
⑮ 900240  Ø8x70	PCS 128	⑯ 903093  Ø8x90	PCS 72

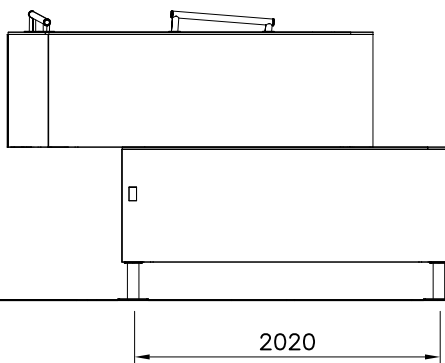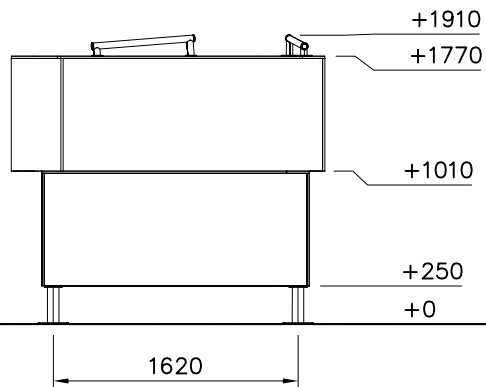


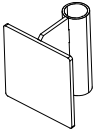17 905103 PCS 24  PT-28/32-H	18 905112 PCS 64  Ø22	19 910266 PCS 32  90x108x118	20 709110 PCS 4  118x118x745	21 905086 PCS 8  Ø44/13.5 x 3.9	22 908371 PCS 4  42-38/40		
23 909132 PCS 4  M12x280	24 909248 PCS 4  M12	FOOT OPTIONS 710175+710176+ <table><tr><td> 911817 PCS 4  250x200x200 </td><td> 911820 PCS 4  803x117x117 </td></tr></table>				911817 PCS 4  250x200x200	911820 PCS 4  803x117x117
911817 PCS 4  250x200x200	911820 PCS 4  803x117x117						

— EN Impact Attenuating Surface (IAS) 28.1 m2
 - - - Falling Space 28.1 m2
 Max Falling Height 1910 mm


1:50

0 2

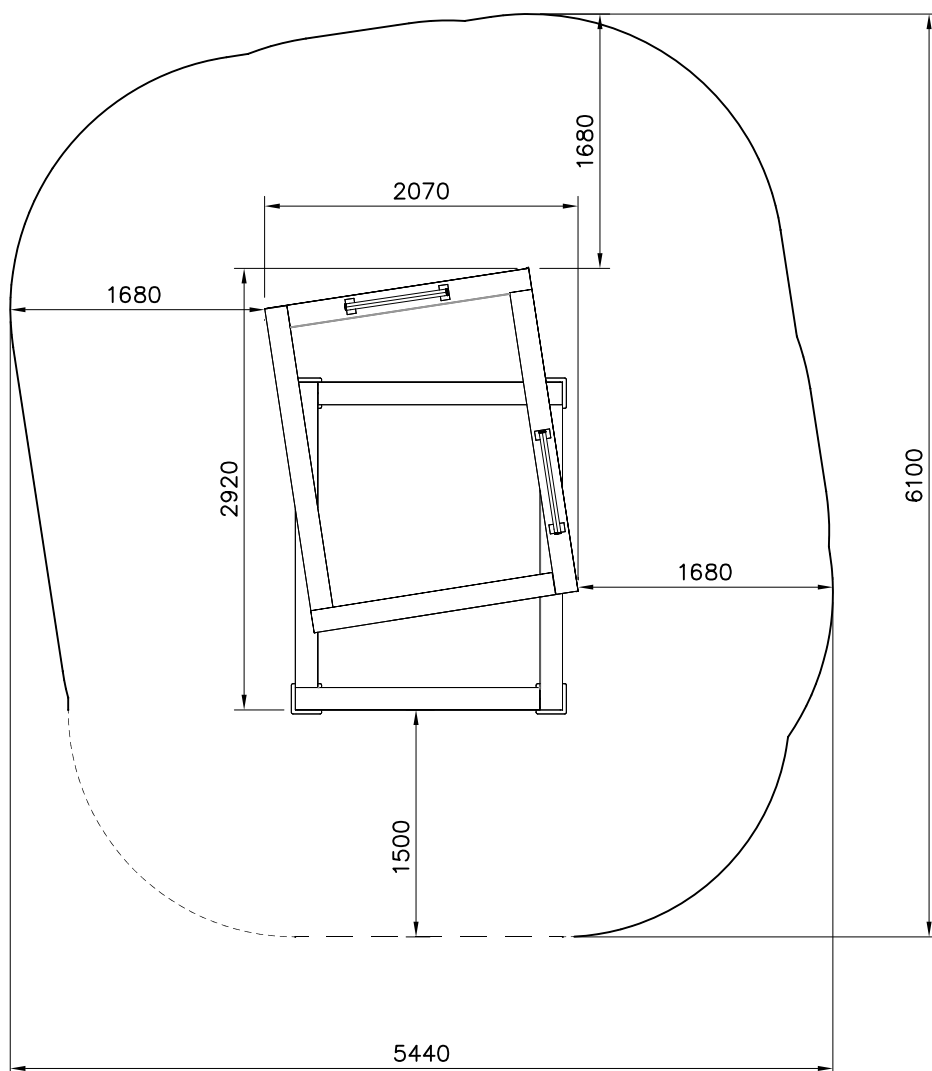


DET 1


FIRST FLOOR

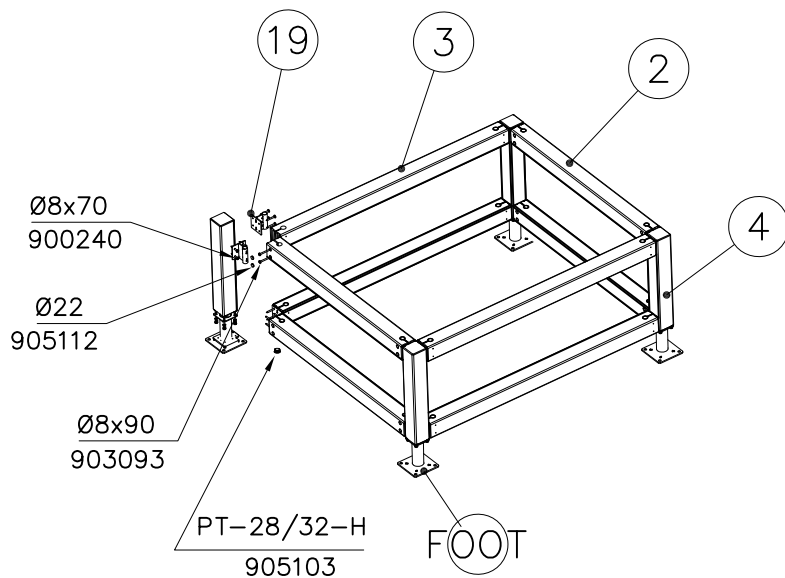

NOTE:
Use drill jig 708857
to predrill Ø5▽50
holes for 910266

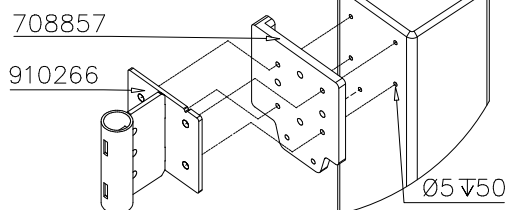


DET 2

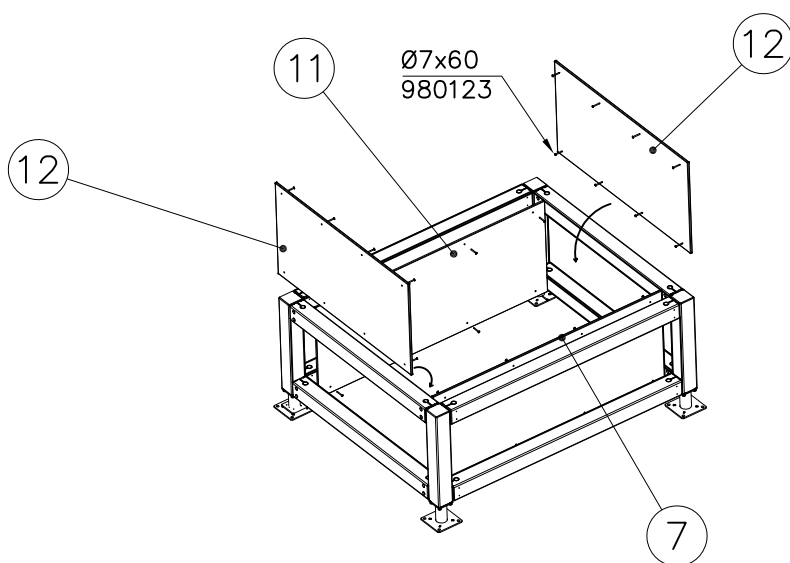

DET 3


Install this once you have installed
second floor on top of it !

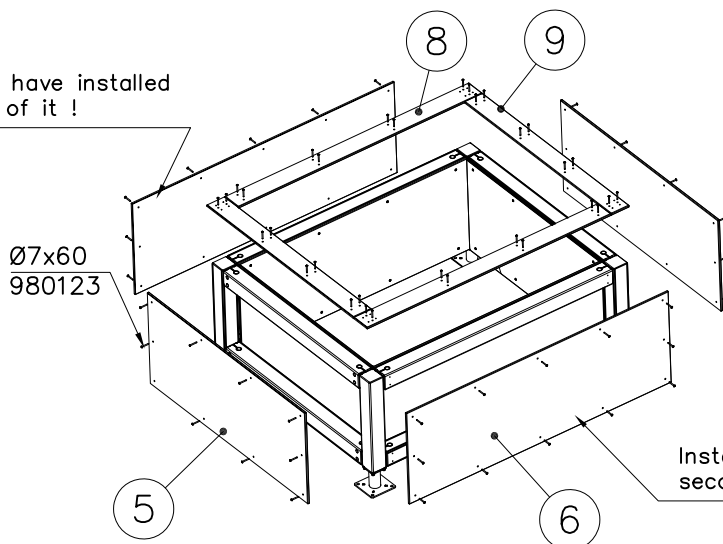


Install this once you have installed
second floor on top of it !

DET 4


SECOND FLOOR

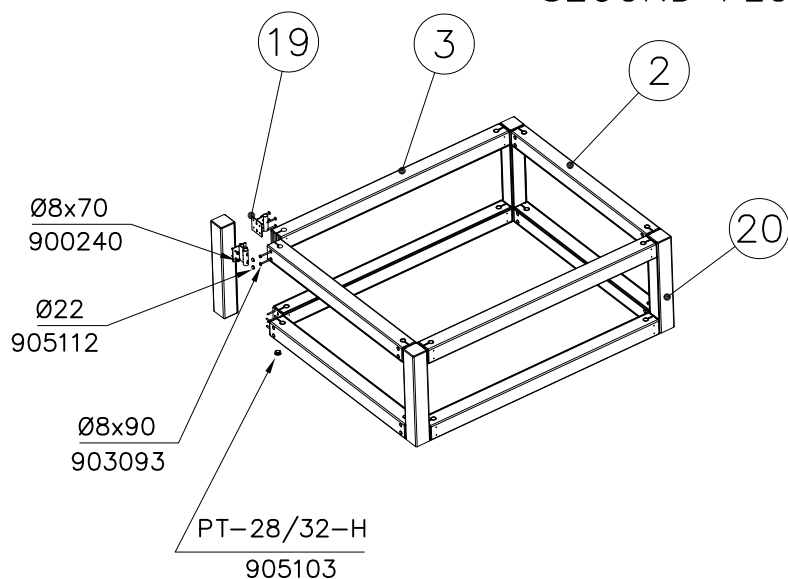


NOTE:
Use drill jig 708857
to predrill Ø5▽50
holes for 910266

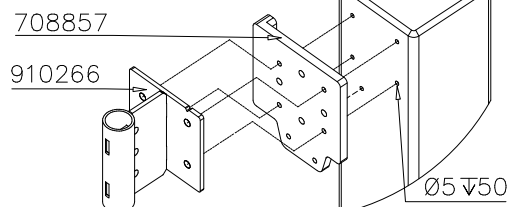

DET 5

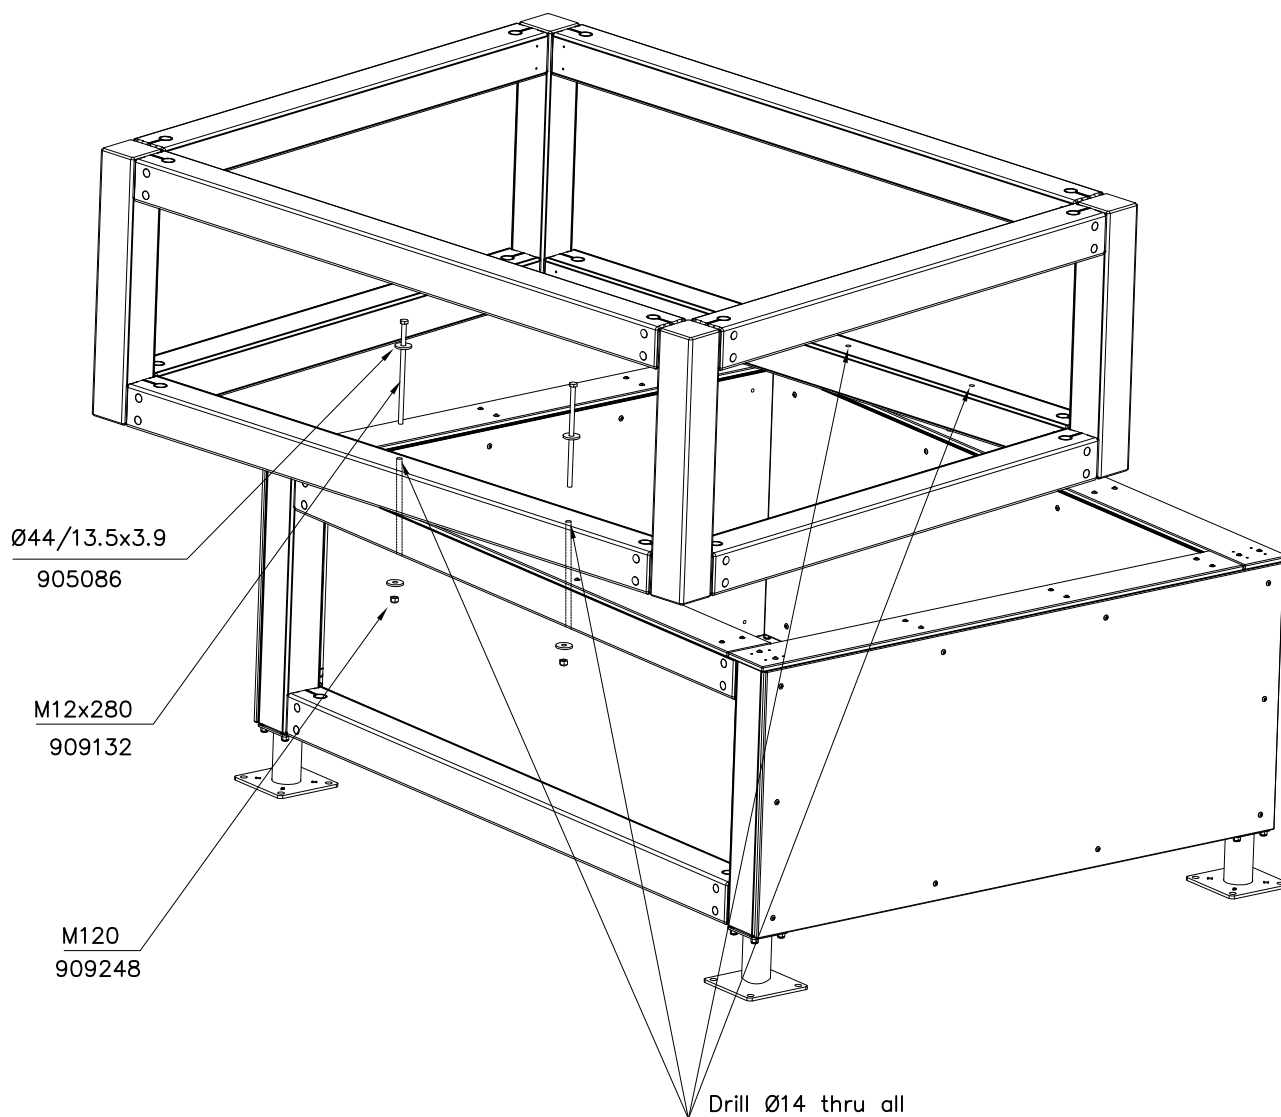


DET 6

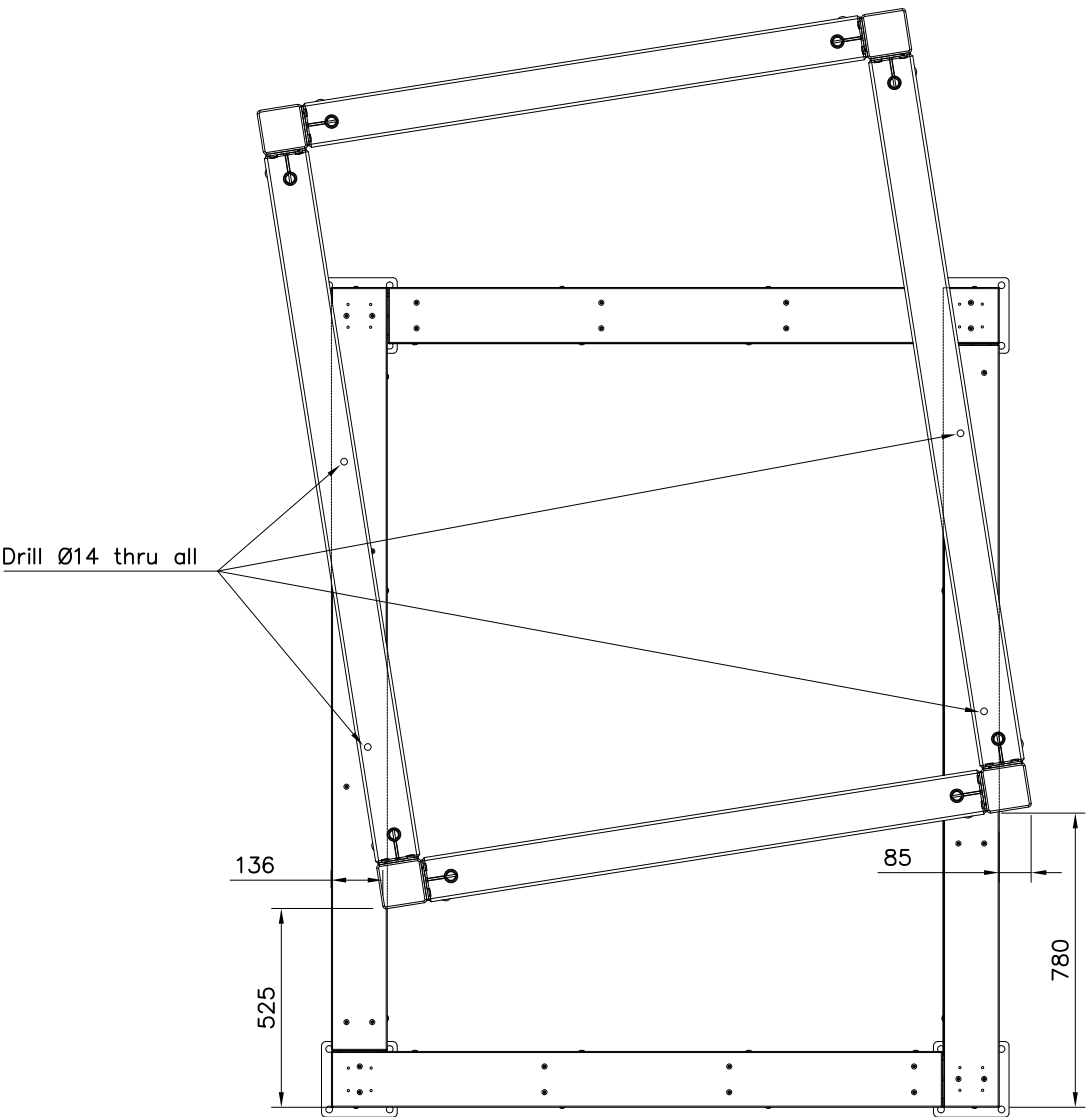


DET 7


Install all plates




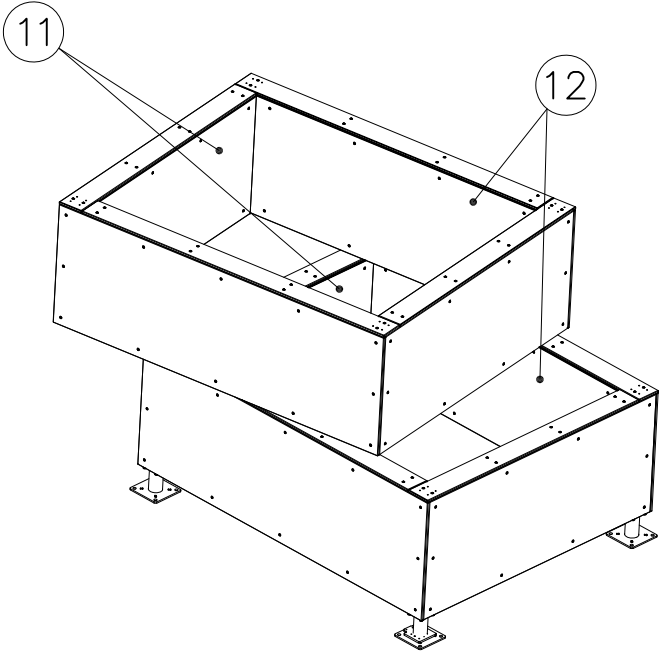


DET 8

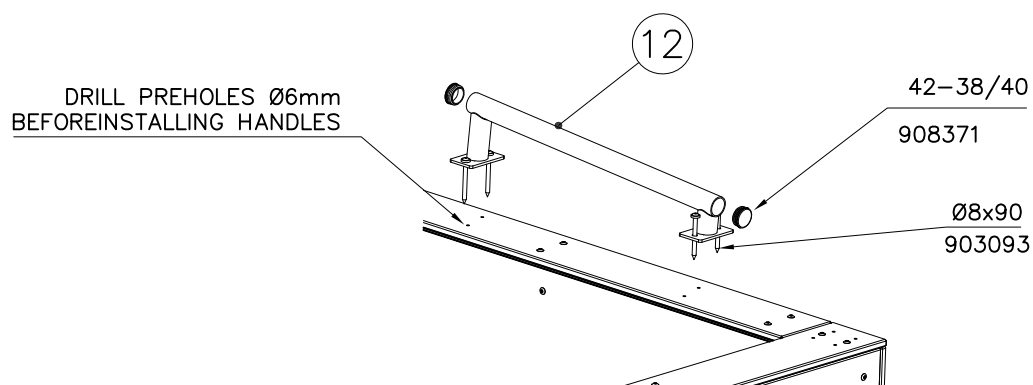

DET 9

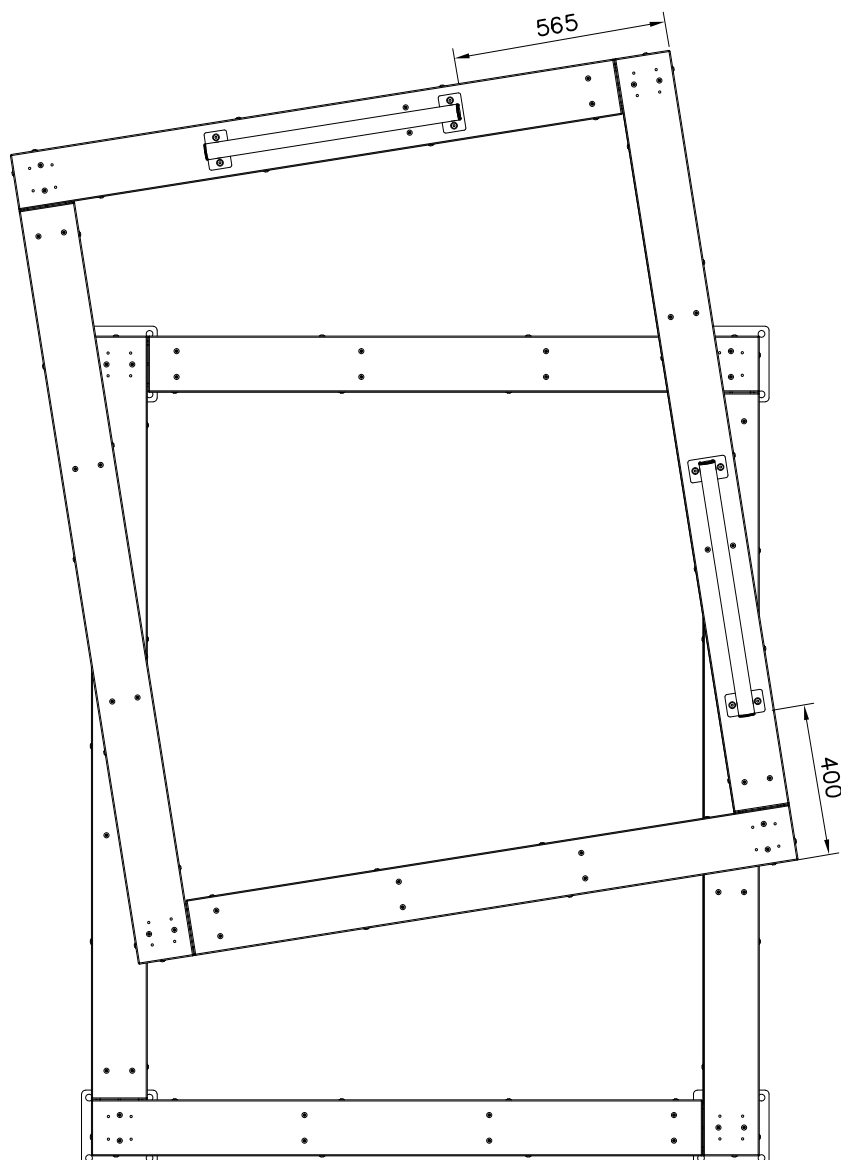

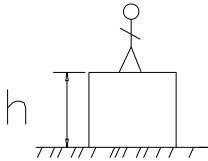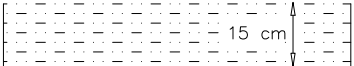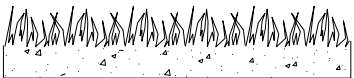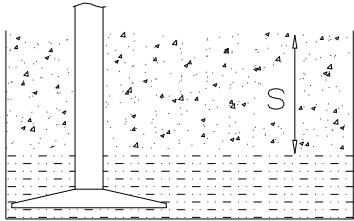	
h < 1600	Totally hard surfaces or materials with very limited impact attenuating properties. Case by case risk assessment is needed including e.g. evaluation whether there is forced movement, what is the intended exercise and where will the product be installed. Materials with significant impact attenuating properties. Totally hard surfaces. E.g. concrete or asphalt  Materials with very limited impact attenuating properties. E.g. wood  fine gravel 0–8 mm  Unsorted sand/ topsoil  Lawn 
	h = 1600- h < 3000 Loose fill material E.g. sand/gravel 0,25...8 mm D60/D10<3,0 Woodchips 5...30 mm bark 20...80 mm  <u>S</u> 30 cm <u>h</u> < 3,0 m Syntethic granulates <u>S</u> 40 mm ~> 1,6...~< 1,8 m 50 mm ~> 1,8...~< 2,25 m 55 mm ~> 2,25...~< 2,4 m 60 mm ~> 2,4...~< 2,55 m 70 mm ~> 2,55...~< 3,0 m Note. For accurate values, see manufacturer's instructions. 